



**CITY OF JUSTIN
PLANNING AND ZONING COMMISSION AGENDA
JULY 16, 2024
415 N. COLLEGE AVE.
6:30 PM**

1. WORK SHOP SESSION AGENDA (6:30 PM)

- A. Call to Order and Roll Call.
- B. Discuss the update from Innovative Transportation Solutions (ITS) and Texas Department of Transportation (TxDot) relating to the roadway network in and around the City of Justin.
- C. Discuss an update on the Unified Development Code.
- D. Discuss land use planning on W. 1st Street.
- E. Discuss Regulatory Incentives
- F. Discuss an update on the City of Justin Building Codes.
- G. Discuss Planning and Zoning Commission Training
- H. Discuss regular agenda items.
- I. Adjourn.

2. CONVENE INTO REGULAR SESSION AT 7:30 PM

3. CALL TO ORDER AND ROLL CALL

4. PLEDGE OF ALLEGIANCE

5. ADMINISTRATIVE COMMENTS

- A. Recognize former Vice-Chair John Tinsley for his contributions to the Planning and Zoning Commission.

6. PUBLIC COMMENT:

In order to the business flow and provide all citizens the opportunity to speak, the Planning & Zoning Commission Chair may impose a three-minute limit on any person addressing the Commission. Speaker slips must be completed prior to speaking. To allow the public the ability to participate in the public comment portion and not attend the meeting in person, the City allows

the following: email comments may be submitted with name and address to the Director of Planning and Development Services by 5:00 pm on Tuesday June 20, 2023, to meyr@cityofjustin.com. Staff will read any received email to Commission during the discussion of this item. **Please identify the agenda item to discuss.**

7. CONSENT ITEMS:

- A. Consider approval of the minutes for the May 20, 2024, Planning and Zoning Commission Meeting and for the June 20, 2024 Joint City Council and Planning and Zoning Commission Meeting.
- B. Consider and act upon a recommendation to City Council for a Preliminary Plat for Oliver Creek Ranch, consisting of 1,031 lots, generally located south from the intersection of FM 1384 and Jim Baker Road.

8. PUBLIC HEARING:

- A. Conduct a Public Hearing to hear concerns for or against a Replat for Justin Town Square legally described as Lot 1R1-1R4, Block 4. Generally located northwest from the intersection of Tally Boulevard and Village Lane.
- B. Consider and act upon a recommendation to City Council for a Replat for Justin Town Square legally described as Lot 1R1-1R4, Block 4. Generally located northwest from the intersection of Tally Boulevard and Village Lane.
- C. Conduct a Public Hearing to hear concerns for or against an Amendment to the existing Planned Development Agreement (SF-1 PD-597-15) for Meadowlands Phase 1, legally described as Lots 1-7, Block A. Generally located southwest from the intersection of FM 407 and Meadowview Drive.
- D. Consider and act upon a recommendation to City Council for an Amendment to the existing Planned Development Agreement (SF-1 PD-597-15) for Meadowlands Phase 1, legally described as Lots 1-7, Block A. Generally located southwest from the intersection of FM 407 and Meadowview Drive.

9. ACTION ITEMS:

- A. Consider and act upon a recommendation to City Council regarding the appointment to and membership of the Planning and Zoning Commission.
- B. Consider and act upon appointment to the Vice-Chair position.

10. DEVELOPMENT UPDATE:

- A. Development Update

11. EXECUTIVE SESSION :

Any item on this posted agenda could be discussed in Executive Session as long as it is within

one of the permitted categories under sections 551.071 through 551.076 and Section 551.087 of the Texas Government Code.

12. ADJOURNMENT:

I, the undersigned authority, do hereby certify that the above notice of the meeting of the City Planning & Zoning Commission of the City of Justin, Texas, is a true and correct copy of the said notice that I posted on the official bulletin board at Justin Municipal Complex, 415 North College Street, Justin, Texas, a place of convenience and readily accessible to the general public at all times.

Said notice has been posted this 11th of July by 5:00 p.m., at least 72 hours preceding the scheduled meeting time.

Matthew Cyr

Matthew Cyr, Director of Planning and Development Services

NOTE: THE CITY OF JUSTIN COUNCIL CHAMBERS ROOM IS ACCESSIBLE IN ACCORDANCE WITH THE AMERICANS WITH DISABILITIES ACT. THE CITY WILL PROVIDE SIGN LANGUAGE INTERPRETERS FOR THE HEARING IMPAIRED, IF REQUESTED AT LEAST 48 HOURS IN ADVANCE OF THE SCHEDULED MEETING. PLEASE CALL THE CITY DEVELOPMENT SERVICES DEPARTMENT



First Street Rezone Report

Prepared by Diego Phoyu Solares, Development Services Intern

July 16, 2024

General Pros of Rezoning the 1st Street Corridor

- The rezone would increase the number of commercial lots in the City.
- The rezone could attract new, unique, and/or different businesses into the City, potentially providing new commercial amenities closer to Justin residents.
- The increase in commercial lots could reduce sales tax burden for residents, as commercial uses would make up a slightly higher percentage of the City's property tax base.
- The increase in businesses could help money (and sales tax) stay within the City, and provide new tax revenues for the City.
- The rezone could bring more vehicular and pedestrian traffic to the historic Old Town district.

General Cons of Rezoning the 1st Street Corridor

- The rezone would immediately impact up to 21 lots on the north side of W. 1st St, and potentially displace residents or make their uses legally non-conforming.
- Commercial lots tend to emit higher levels of noise and light and potentially increase traffic on West 1st Street, which could impact adjacent property owners.
- Senate Bill 929, enacted in 2023, enacts limits on municipalities seeking to do these types of rezones, and grants rights to homeowners who become legally non-conforming. See next page.
- There are existing commercially-zoned properties on W. Pafford St. that have remained residential uses, as the owners have remained legally non-conforming for many years. This would need to be addressed (potentially in the UDC), if this outcome is not desired to be repeated.
- W. 1st Street is currently part of FM 407, but this road will be redirected north in the next 10 years, which could reduce traffic flow and counts along W. 1st St.

SB 929 (2023) – a brief, crude summary

- Applies when municipalities change a use (for example, via a rezone) so that the existing use becomes legally non-conforming under the new regulations
- Required notice via mail with specific verbiage and formatting (bold 14pt font)

"THE [MUNICIPALITY] IS HOLDING A HEARING THAT WILL DETERMINE WHETHER YOU MAY LOSE THE RIGHT TO CONTINUE USING YOUR PROPERTY FOR ITS CURRENT USE. PLEASE READ THIS NOTICE CAREFULLY."

- Must require nonconforming use to continue unless the municipality "imposes a requirement to stop the nonconforming use"
- If this requirement is imposed, the property owner is entitled to payment equal to the sum of any loss in market value because of the nonconformance and any costs incurred to stop the noncompliance. Payment can go to the owner or lessee, and the value and apportionment can be appealed several times by owner, lessee, and/or municipality.
- Owner may waive these rights through written waiver
- Legal immunity of municipalities is waived for legal actions under this law

This and any related language and interpretation would need to be reviewed by the City Attorney

Topics of Discussion

- Do these pros/cons generally fit with the vision the Commission had with this discussion? Is there something we missed?
- What lots should be included in the rezone and which should not? Is there a good stopping point? What is our justification for including lot X and not lot Y? Etcetera.
- What timeline would this project be under? What is our justification for doing this now or during the year 20XX instead of the year 20YY? Etcetera.
- How comfortable does the Commission feel about the required verbiage and the potential challenges by homeowners to conformance / "takings"?

Preliminary Recommendations

- **Recommend limiting the rezone to the lots on the north side of W. 1st Street, from the intersection with Pafford St. to the intersection with Denton St.** The lots on the block from Pafford to College are all presumed unoccupied homes, and the lots on the two blocks from College to Denton are all owned by one property owner, except one. The two lots in the Northeast corner of Denton and W. 1st are also presumably unoccupied and would be included.
- **There would need to be a clear communication strategy developed if we proceed forward.** This would need to be palatable to the community and include:
 - o Language pursuant to SB 929 regarding the rezone and conformance.
 - o The goals sought with this project, and how the project ties into Imagine Justin, the UDC, and other guiding planning documents for Justin.
 - o Potential benefits to adjacent properties and to other Justin residents.
 - o Any other items the Commission feels it should contain.


Lot Counts

- **Total number of lots analyzed for rezone: 21**
 - o 19 lots currently zoned residential, 19 lots presumed residential use
 - o 2 lots currently zoned non-residential, 2 lots presumed non-residential use
 - o 13 lots presumed occupied homes
- **Recommended, limited rezone: Lots affected: 10**
 - o All 10 lots currently zoned residential
 - o 5 homes presumed occupied

GIS Exhibits

- The next pages show the entire rezone area analyzed in map exhibits.
- The first map shows “uses”, which were determined based on lot by lot analysis compared to zoning. It shows the specific use of the lots, whether residential, non-residential (including commercial, institutional, religious, etc), or undeveloped lots, the rezone lots analyzed, 200’ and 300’ adjacency buffer, and the homes we believe are currently occupied based on water usage and utility account activation.
- The second map shows the current zoning regulations, the rezone lots analyzed, 200’ and 300’ adjacency buffers, and the homes we believe are currently occupied based on water usage and utility account activation. The principal difference between the first and second maps is the prescribed use (zoning) versus something closer to actual use.
- Note the lots zoned LR on and around W. 1st St between Leuty and Pafford, and their overlap with occupied homes. These are the commercially zoned but residential occupied properties discussed earlier.



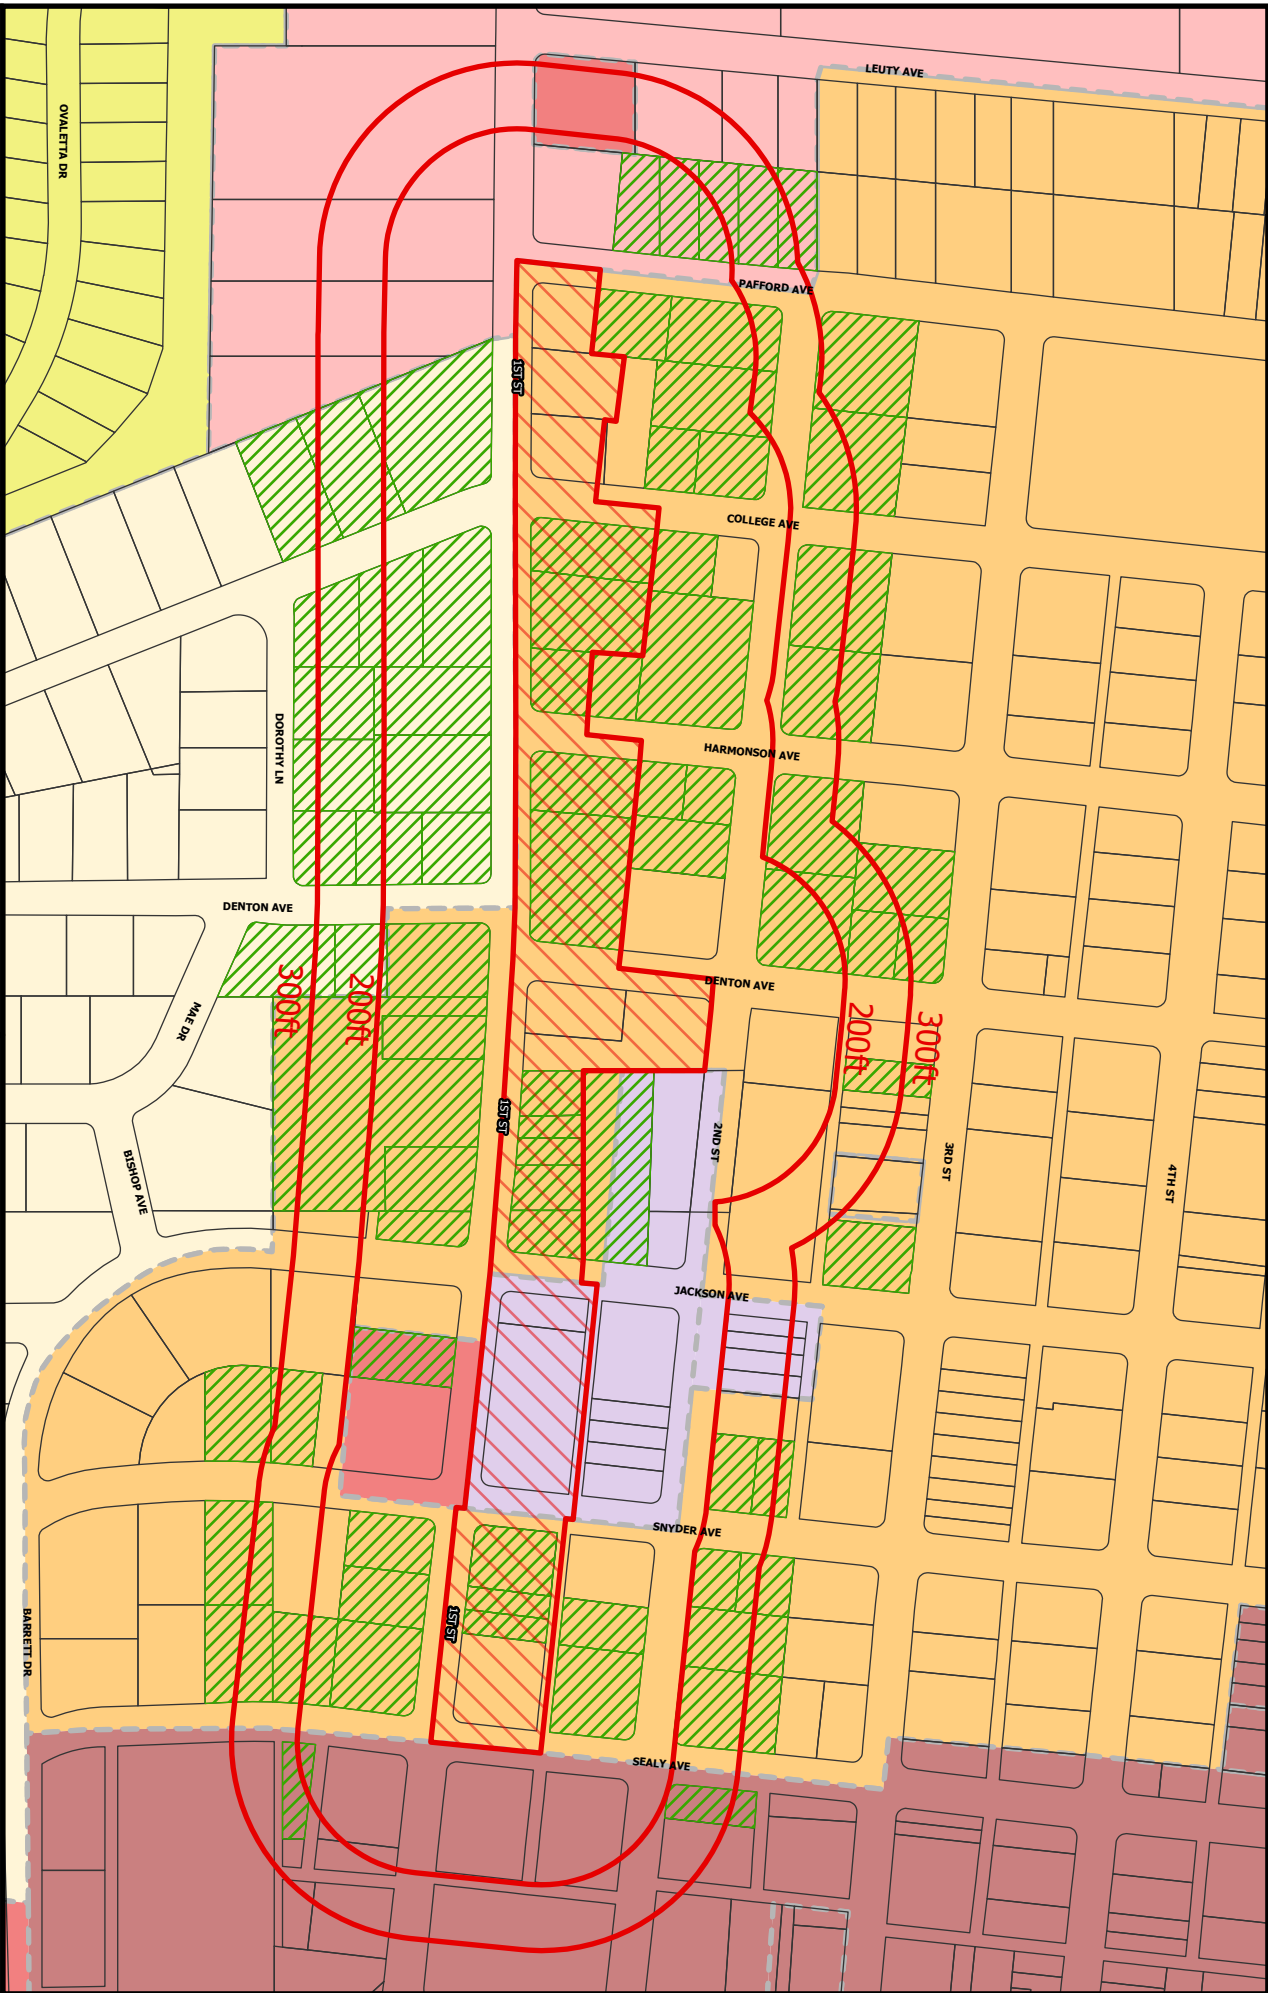

0 75 150 300 450
Feet

Prepared by:
Christopher T. Young
GIS Technician
Date: 7/05/2024

First Street Proposed Rezoning Area City of Justin, TX

- Legend**
- SF-LL
 - SF-1
 - SF-1A
 - SF-2
 - SF-OT
 - 2F
 - MF
 - LR
 - GB
 - GB-OT
 - LI
 - Occupied Homes
 - Notification Radius
 - Rezoning Area



PLANNING & ZONING COMMISSION

REGULAR MEETING MINUTES MONDAY, MAY 20, 2024, 6:30 PM

JUSTIN CITY HALL
415 N. COLLEGE AVE.

Members Present:

Gary Davis, Tory Turner, David Beck, Vincent Barrientos, Tom Cronberger, Scott Hill, Emily Krzyzek

Staff Present:

Matthew Cyr, Director of Planning and Development Services

WORK SHOP SESSION AGENDA (6:30 PM)

- A. Call to Order and Roll Call.
- B. Discuss Thoroughfare Planning.
- C. Discuss an update on the Unified Development Code.
- D. Discuss land use planning on 1st Street.
- E. Discuss regular agenda items.
- F. Adjourn

CONVENE INTO REGULAR SESSION AT 7:30 PM

Chairman Beck started the meeting at 7:32 pm.

1. CALL TO ORDER AND ROLL CALL

Chairman Beck called roll. The following members were present:

Gary Davis, Tory Turner, David Beck, Vincent Barrientos, Tom Cronberger, Scott Hill,
Emily Krzyzek

2. PLEDGE OF ALLEGIANCE

Special guest Chloe Phillips, student at Northwest High School, lead the pledges.

3. PUBLIC COMMENT:

In order to the business flow and provide all citizens the opportunity to speak, the Planning & Zoning Commission Chair may impose a three-minute limit on any person addressing the Commission. Speaker slips must be completed prior to speaking.

To allow the public the ability to participate in the public comment portion and not attend the meeting in person, the City allows for email comments to be submitted with name and address to the Director of Planning and Development Services by 5:00 pm on Tuesday, April 16, 2024, to mcyr@cityofjustin.com. Staff will read any received email to Commission during the discussion of this item. **Please identify the agenda item to discuss.**

Chairman Beck opened the floor to Public Comment at 7:35 pm.

No one came forward.

Chairman Beck closed the floor to Public Comment at 7:36 pm.

4. CONSENT ITEMS:

- A. Consider approval of the minutes for the April 16, 2024, Planning and Zoning Commission Meeting.
- B. Consider and act upon a recommendation to City Council for a Preliminary Plat for Treeline Phase 2, consisting of 1,173 lots. Generally located south of FM 407.
- C. Consider and act upon a recommendation to City Council for a Final Plat for The Preserve Phase 2, consisting of 326 lots. Generally located southwest of Preserve Boulevard and Boss Range Road.

Commissioner Cronberger requested to pull agenda items for individual consideration.

Commissioner Hill motioned to approve agenda item 4A as presented.

Commissioner Cronberger seconded the motion.

The motion passed 7/0/0.

Commissioner Cronberger presented concerns with drainage in the Treeline preliminary plat (agenda item 4B). Staff addressed these concerns.

Commissioner Cronberger motioned to approve agenda item 4B as presented.

Commissioner Barrientos seconded the motion.

The motion passed 7/0/0.

Staff gave a brief presentation regarding agenda item 4C.

Commissioner Turner motioned to approve agenda item 4C as requested.

Commissioner Hill seconded the motion.

The motion passed 7/0/0.

5. FUTURE AGENDA ITEMS:

Staff gave an update relating to future agenda items.

A. Meadowlands Ph I

Greg Scott, 136 Daisy Ln., briefly spoke and thanked staff for their work on this agenda item.

6. DEVELOPMENT UPDATE:

Staff gave an update relating to development projects.

A. Development Update

7. EXECUTIVE SESSION:

- A. Any item on this posted agenda could be discussed in Executive Session as long as it is within one of the permitted categories under sections 551.071 through 551.076 and Section 551.087 of the Texas Government Code.

8. ADJOURNMENT:

Chairman Beck invited Chloe Phillips to lead the adjournment process.

Commissioner Cronberger made a motion to adjourn and to thank the high schoolers for their participation in the meeting.

Commissioner Barrientos seconded the motion.

The motion passed 7/0/0

Chloe Phillips, on behalf of Chairman Beck, adjourned the meeting at 7:58pm.

I, the undersigned authority, do hereby certify that the above notice of the meeting of the City Planning & Zoning Commission of the City of Justin, Texas, is a true and correct copy of the said notice that I posted on the official bulletin board at Justin Municipal Complex, 415 North College Street, Justin, Texas, a place of convenience and readily accessible to the general public at all times.

Said notice has been posted this 17th Day of May, 2024 by 5:00 p.m., at least 72 hours preceding the scheduled meeting time.

Attest:

Matthew Cyr

Matthew Cyr, Director of Planning and Development Services

NOTE: THE CITY OF JUSTIN COUNCIL CHAMBERS ROOM IS ACCESSIBLE IN ACCORDANCE WITH THE AMERICANS WITH DISABILITIES ACT. THE CITY WILL PROVIDE SIGN LANGUAGE INTERPRETERS FOR THE HEARING IMPAIRED, IF REQUESTED AT LEAST 48 HOURS IN ADVANCE OF THE SCHEDULED MEETING. PLEASE CALL THE CITY DEVELOPMENT SERVICES DEPARTMENT.

Vacant, Place 1
Tomas Mendoza, Place 2
John Mounce, Place 3



James Castle, Place 4
Daniel Dennis, Place 5
Shelby St. Claire, Mayor Pro-Tem, Place 6

James Clark, Mayor

MINUTES

**State of Texas
County of Denton
City of Justin**

Justin City Council Regular Session Meeting - June 20, 2024

A) CALL TO ORDER

Convene into Session:
Invocation and Pledge of Allegiance
American Flag

Texas Flag: *"Honor the Texas Flag; I pledge allegiance to thee, Texas, one state, under God, one and indivisible"*

Council Members Present:

Mayor James Clark, Mayor Pro Tem Shelby St. Claire, Council Member John Mounce, Council Member Tomas Mendoza, Council Member James Castle, Council Member Daniel Dennis

Planning and Zoning Commissioners Present:

Commissioner Vicente Barrientos, Commissioner Gary Davis, Commissioner Tory Turner, Commissioner Thomas Cronberger, Alternate Commissioner Emily Kryzyzek

Mayor Clark called the meeting to order at 6:01 p.m. and provided the Invocation and Pledge of Allegiance.

B) PUBLIC COMMENT

In order to expedite the flow of business and to provide all citizens the opportunity to speak, the mayor may impose a three-minute limitation on any person addressing the Council. The Texas Open Meetings Act prohibits the City Council from discussing issues, which the public have not been given a seventy-two (72) hour notice. Issues raised may be referred to City staff for research and/or placed on a future agenda.

The following citizen spoke:

- Greg Scott, 136 Daisey Lane introduced himself, noting he currently serves on the board of directors for Upper Trinity Regional Water District as treasurer. He expressed concerns about water maximums at local lakes and encouraged the Council to attend an upcoming breakfast to be educated on growth and water needs within our community.

C) JOINT WORK SHOP

1. The City Council will conduct a joint workshop with the Planning and Zoning Commission to discuss updates from the Texas Department of Transportation (TxDot) and Innovative Transportation Solutions, Inc. regarding roadway projects.

Amanda Miller Denton County area Engineer briefed the City Council and Planning and Zoning Commission regarding FM 1171 project and FM 407 Rehab Work and Realignment Projects. Ms. Miller reviewed updates from the Texas Department of Transportation and Transportation Solutions, Inc. roadway projects.

2. The City Council will conduct a joint workshop with the Planning and Zoning Commission to discuss the Unified Development Code.

Mr. Ivan Gonzalez and Brad Longberger with Place Strategies briefed the City Council and Planning and Zoning Commission regarding the Unified Development Code. Mr. Gonzalez reviewed the timeline, hot topic rankings, parks and open space, other municipalities, residential conversions, form-based code, current regulations, dark sky regulations, and density vs. intensity.

After discussion, Mr. Gonzalez noted a first draft would be prepared in July with a second public open house set for August. He further stated he would provide the City Council with an update prior to the public house meeting.

D) ADJOURN

Mayor Clark adjourned the Joint City Council and Planning and Zoning Commission meeting at 9:09 p.m.

Signed by: _____
Mayor James Clark

Attested by: _____
Matthew Cyr, Director of Planning

Seal:



Planning and Zoning Commission Coversheet
July 16, 2024
415 N. COLLEGE AVE.

Agenda Item: B. (CONSENT ITEMS:)

Title: Consider and act upon a recommendation to City Council for a Preliminary Plat for Oliver Creek Ranch, consisting of 1,031 lots, generally located south from the intersection of FM 1384 and Jim Baker Road.

Department: Administration

Contact: Matthew Cyr, Director of Planning and Development

Recommendation:

Staff recommends approval as presented based on the plat meeting all of the requisite requirements.

Background:

On May 2, 2024, City Council approved a developers agreement with the Oliver Creek Subdivision to provide water and sewer (sewer at a later date if elected by City Council). Oliver Creek is a Municipal Utility District that was formed in 2022. The development will not be in City Limits, but will have water, (maybe) sewer, Police and Fire services provided by the City of Justin. The development will pay a proportional rate for all police and fire services as if the development was in City Limits. In addition, the development will pay 150% of all in-city water and sewer rates.

The Applicant is requesting a preliminary plat for the Oliver Creek Ranch development, which consists of 1,031 residential lots.

Water:

The City will be providing the applicant retail water. The development will connect to two proposed parallel 12" water lines in an easement approaching the development from the south-east.

Wastewater:

The City will not be providing the applicant retail wastewater at this time. The applicant plans to build a wastewater plant within the development, to be owned and operated by the MUD. There are no proposed connections with Justin wastewater lines.

Roadways:

The preliminary plat shows three proposed connections to FM 1384 on the northeast part of the developer (two 50' right-of-ways and one 72' right-of-way), as well as four proposed connections to future phases of the Timberbrook development (three 50' right-of-way and one 110' right of way, which also connects north to future development). These roadway alignments and connections generally align

with the thoroughfare plans outlined in the Imagine Justin comprehensive plan. All proposed roadways meet minimum Justin width requirements.

Drainage:

All preliminary drainage shows drainage flowing towards areas of low elevation towards the floodplain. Storm pipe size and other drainage details will be submitted at time of Civil Plans. The plans shown here conform to all requisite requirements.

City Attorney Review: No

Attachments:

1. Oliver Creek Ranch - Preliminary Plat Application
2. Oliver Creek Ranch - Preliminary Plat
3. Oliver Creek Ranch - Preliminary Engineering Documents
4. Map- Oliver Creek Ranch
5. Proposed Resolution

SELECT APPLICATION TYPE

- ☒ Preliminary ☐ Final ☐ Replat ☐ Minor ☐ Short Form
☐ Amended

DEVELOPMENT INFORMATION

Project Location South of FM 1384, West of FM 156
Addition Name Oliver Creek Ranch
Legal Description _____
Proposed Use Single Family Residential
Current Zoning _____ Acreage 570.976 Lots 1031
No. New Street Intersections _____

OWNER INFORMATION

Name Denton Oliver Creek LP
Address 9219 Arbor Trail Drive
City Dallas State TX Zip 75243
Phone _____ Email _____

For additional owners, please include additional copies of pages 1 and 2 of this application. The property owner must sign the application or submit a notarized letter of authorization.

REPRESENTATIVE/AGENT INFORMATION

Name Justin Bono
Address 3625 Hall Street, Suite 720
City Dallas State TX Zip 75219
Phone 214-662-5530 Email JBono@astracompanies.com

SURVEYOR INFORMATION

Name Rene Silvas, RPLS
Address BGE, Inc 2595 Dallas Parkway
City Frisco State TX Zip 75034
Phone 817-752-4183 Email RSilvas@bgeinc.com

ENGINEER INFORMATION

Name Leslie Madison, P.E.

Address BGE, Inc 2595 Dallas Parkway

City Frisco State TX Zip 75034

Phone 972-464-4875 Email LMadison@bgeinc.com

CERTIFICATION AND ACKNOWLEDGEMENTS

I certify that the above information is correct and complete to the best of my knowledge and ability, and that I will be fully prepared to present the proposal at a Planning and Zoning Commission and City Council hearing. I reserve the right to withdraw this proposal at any time by filing a written request with the Planning & Zoning Department. I understand that the filing fee is not refundable upon withdrawal of the proposal or upon denial of the case.

I acknowledge that the subdivision plat will not be accepted until it has been determined that the submittal is complete and in conformance with the requirements of Chapter 42 Subdivision Regulations of the City of Justin Code of Ordinances.

I acknowledge that if a change in zoning classification is required to accommodate the proposed development, the zoning change may be required to be approved before the subdivision plat application is considered complete.


Owner Signature

4/29/2024
Date

JUSTIN BERO, MANAGER OF
Owner Name (print)
MANAGING GENERAL PARTNER


Agent Signature

4/29/2024
Date

JUSTIN BERO
Agent Name (print)

APPLICATION SUBMITTAL REQUIREMENTS

Applications will be reviewed for completeness pursuant to Chapter 42 Article II of the Subdivision Regulations of the City of Justin. Applications submitted without original signatures and all required documents and information will not be accepted and will be returned to the applicant. Please be sure that all required items are included for the type of application requested.

Subdivision applications must be submitted thirty (30) days prior to the Planning & Zoning Commission meeting at which it is to be considered.

Subdivision information is available online in [Subdivision Regulations and Technical Construction Standards and Specifications](#). If you have questions about the application process or any submittal requirements, please call the Planning & Zoning Department at 940-648-2541 Ext. 5.

ALL APPLICATIONS

The following items are REQUIRED with all types of applications:

- ☒ Subdivision application form
- ☐ Application fee as required by the [Justin Fee Schedule](#). This fee is non-refundable.
- ☒ Original paid receipt or tax certificate indicating that property taxes have been paid for the property. The certificate may be obtained for a fee from the Denton County Tax Office at 1505 E. McKinney St., Denton, TX.
- ☐ If the ownership does not match the ownership on the Denton County Appraisal District website, a warranty deed shall be submitted with this application. Please verify ownership prior to submitting the application.
- ☐ Additional information may be requested by the Development Review Committee if deemed essential for review and consideration by the Planning and Zoning Commission and City Council.

PRELIMINARY PLAT

- ☒ Preliminary plat drawing: one digital (PDF) copy. Page size must be 24"X36" or 18"X24".
- ☒ Preliminary drainage analysis
- ☒ Preliminary public infrastructure plans


FINAL PLAT, REPLAT, AND SHORT FORM FINAL PLAT

- ☐ Final Plat drawing: one digital (PDF) copy. Page size must be 24"X36" or 18"X24"
- ☐ Certificate of Approval of Public Infrastructure Plans or approved Waiver of Public Infrastructure Plans.

AMENDED PLAT



- ☐ Amended plat drawing: one digital (PDF) copy. Page size must be 24"X36" or 18"X24".

G:\TXN\Projects\Taylor Morrison\12543-00-Oliver Creek Ranch\SV04_CAD\12543-00_PLT.dwg 2024-07-03 09:03 rtdwell

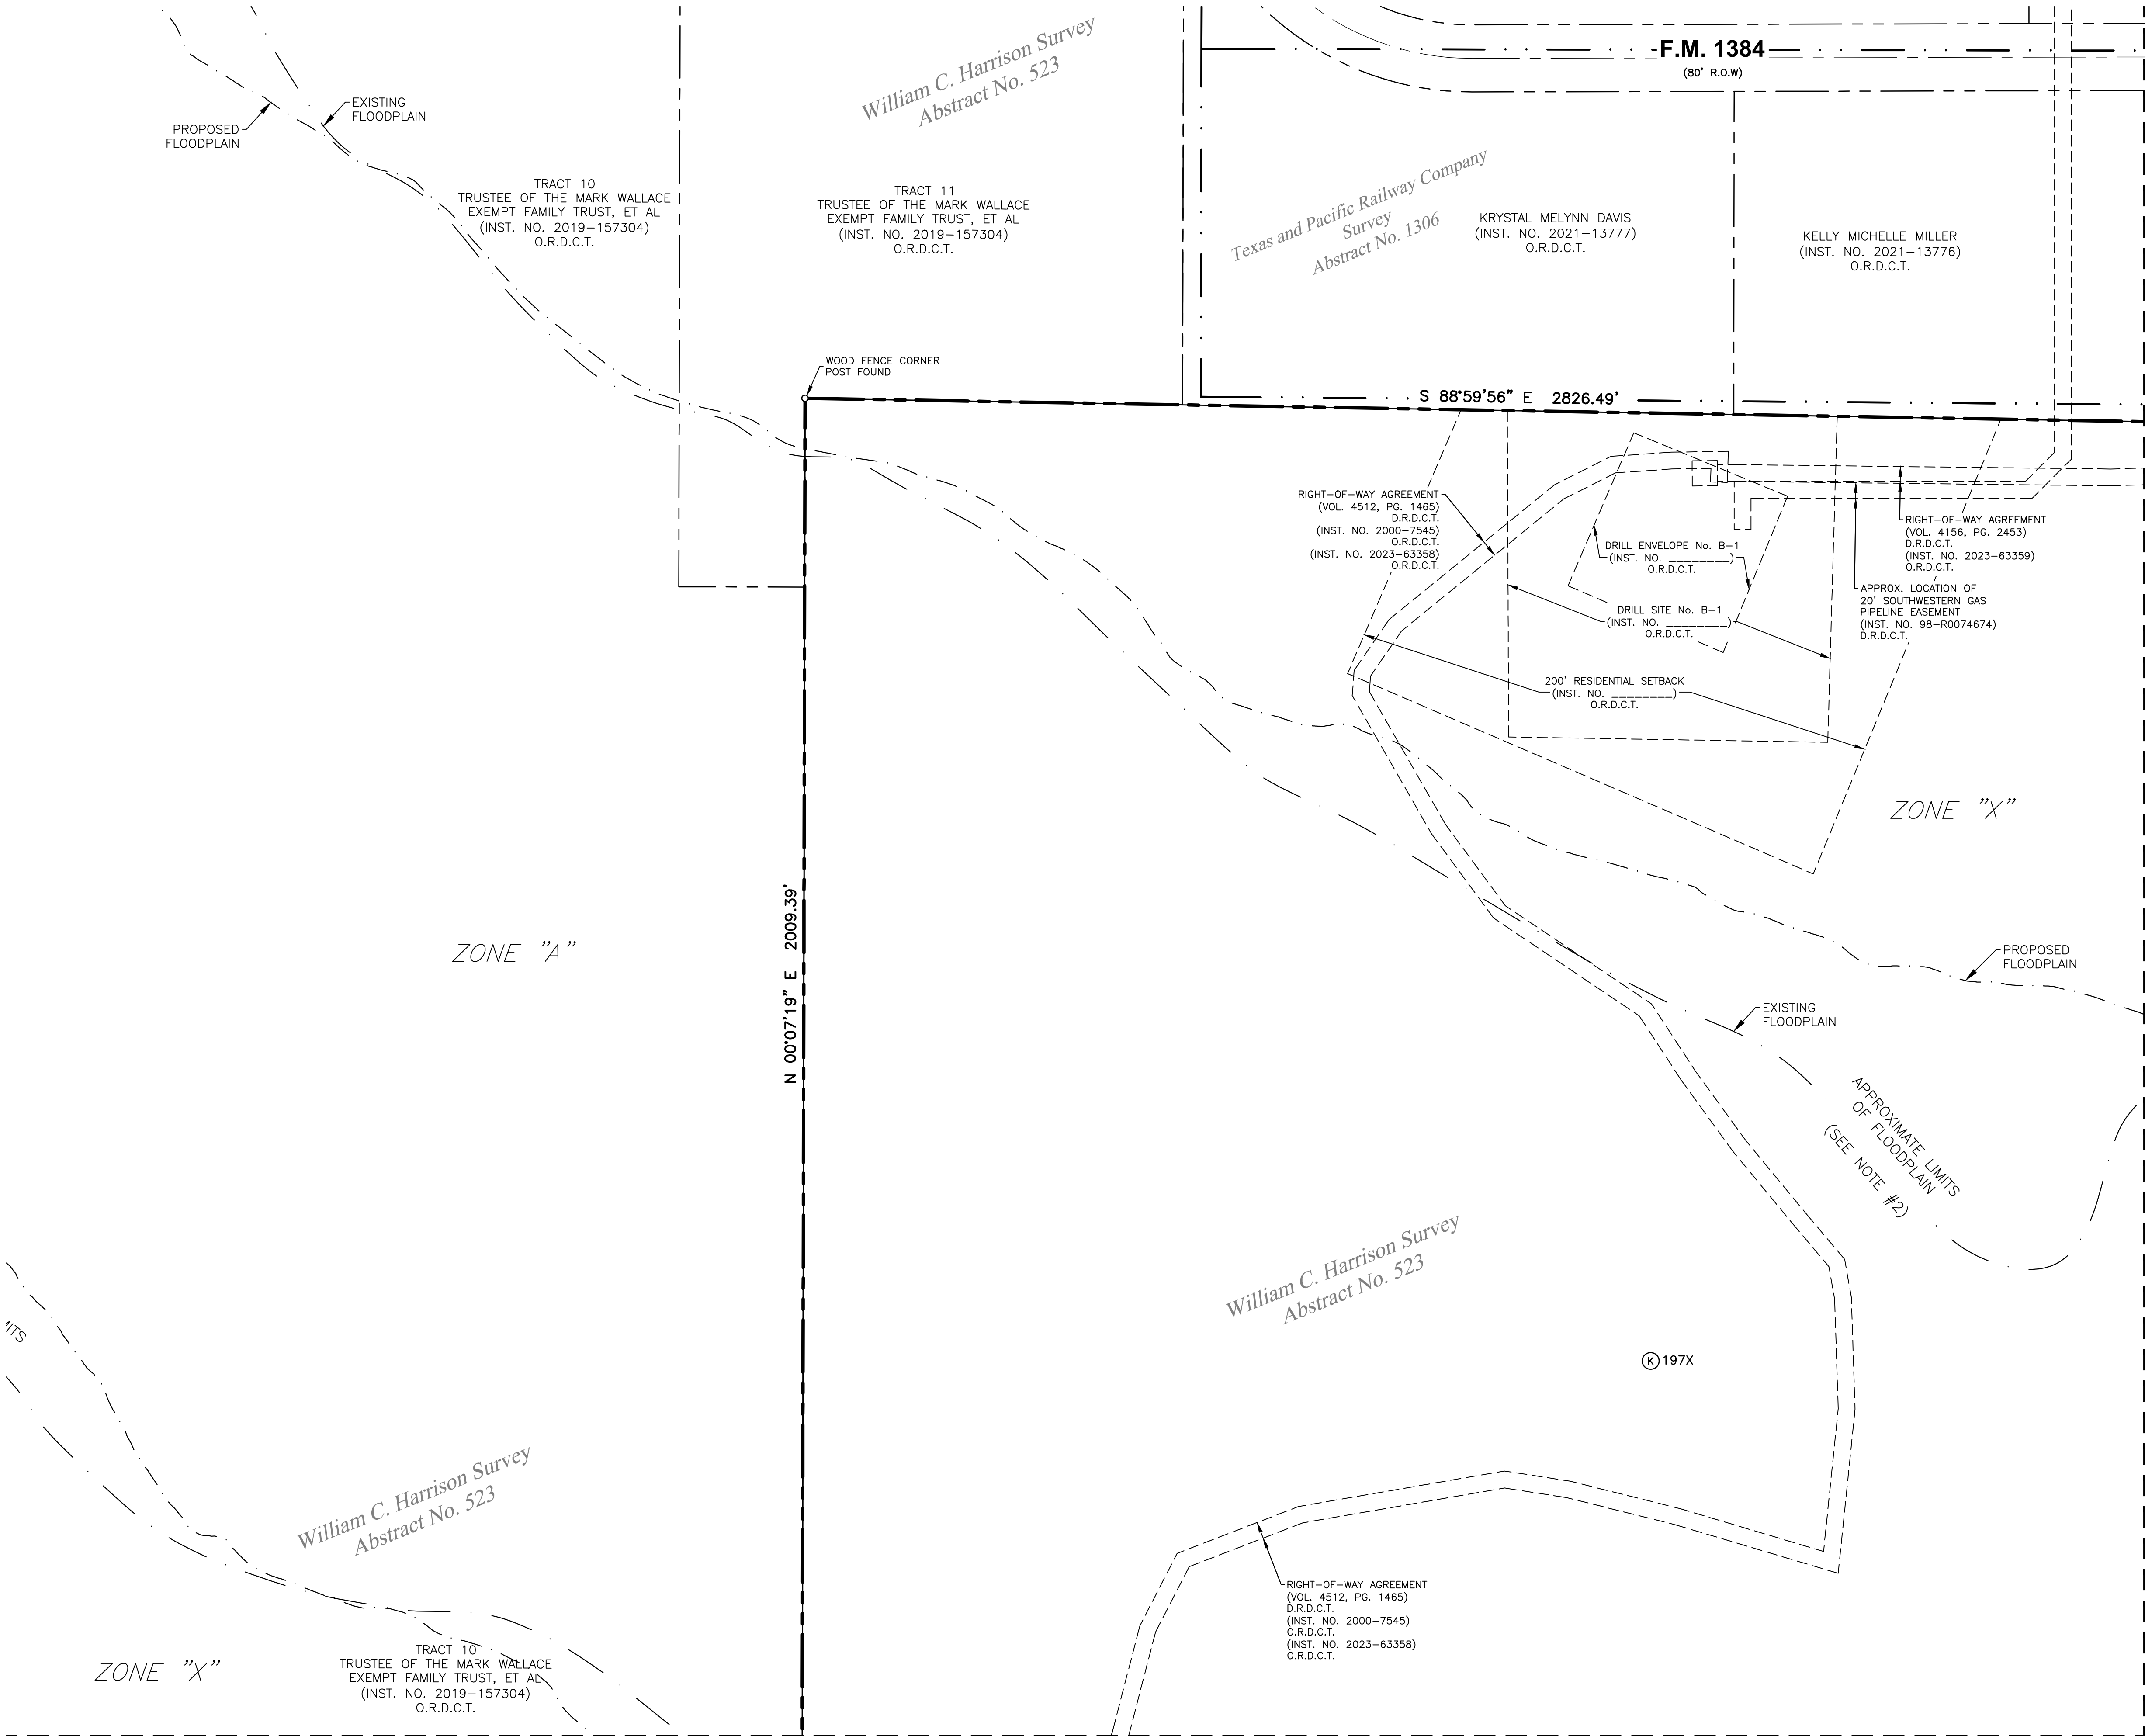

LEGEND

	MONUMENT OF RECORD DIGNITY
	PROPERTY CORNER
	BOUNDARY LINE
	EXISTING EASEMENT LINE
	PROPOSED EASEMENT LINE
	ABSTRACT LINE
	FEMA FLOOD LINE
	P.O.B.
	5/8-INCH IRON ROD
	W/BSG CAP SET
	INST. NO.
	VOL.
	PG.
	D.R.D.C.T.
	O.R.D.C.T.

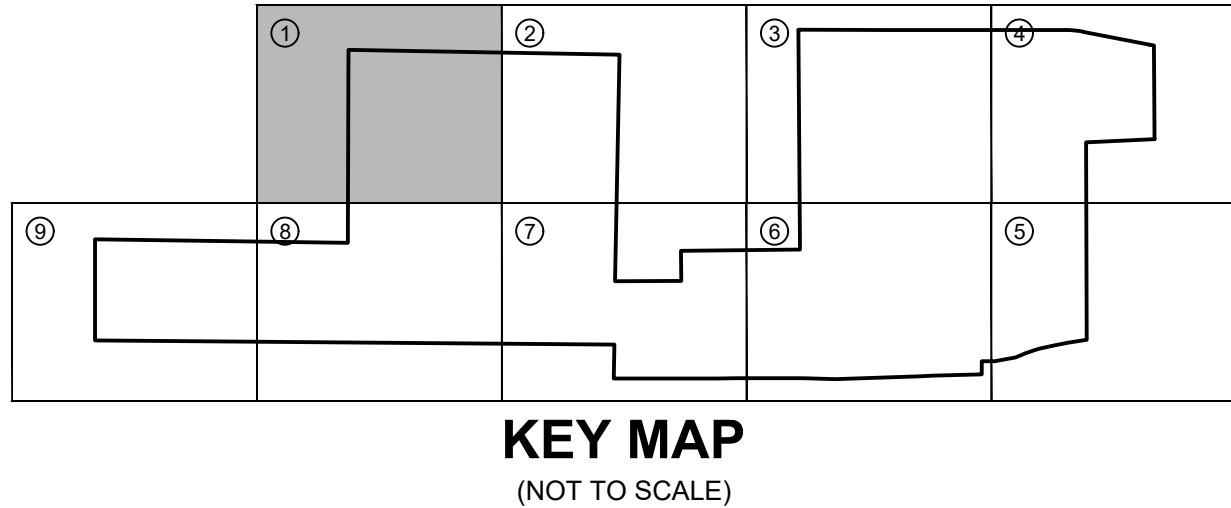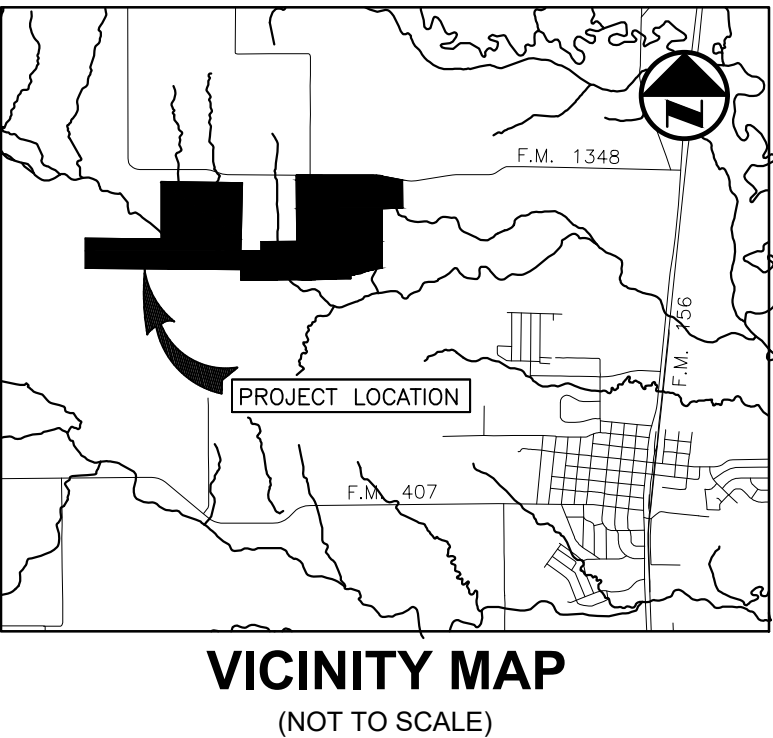

- GENERAL NOTES:**
- Bearing system for this survey is based on the Texas State Plane Coordinate System - NAD 83, North Central Zone 4202, based on observations made on June 3, 2021 with an applied combined scale factor of 1.0015063.
 - The floodplain boundaries shown hereon are approximate and are not depicted as a result of an on-the-ground survey. The subject tract lies with Zone X and Zone A as delineated on Flood Insurance Rate Map for Denton County, Texas and Incorporated Areas, Map Number 48121C0489G with Map Revised April 18, 2011.
 - Zone X - Areas determined to be outside the 0.2% annual chance floodplain
 - Zone A - No base flood elevations determined
 - Notice: Selling a portion of this addition by metes and bounds is a violation of city subdivision ordinance and state platting statutes and is subject to fines and withholdings of utilities and building permits.

**PRELIMINARY PLAT
OLIVER CREEK RANCH**

LOTS 1-60, 61X, BLOCK A; LOTS 1-17, 18X, BLOCK B; LOTS 1-30, 31X, BLOCK C; LOTS 1-52, 53X, BLOCK D; LOTS 1-11, 12X, BLOCK E; LOTS 1-16, BLOCK F; LOTS 1-56, 57X, 58X, BLOCK G; LOTS 1-17, BLOCK H; LOTS 1-13, BLOCK I; LOTS 1-29, 30X, BLOCK J; LOTS 1-196, 197X-199X, BLOCK K; LOTS 1-15, BLOCK L; LOTS 1-14, BLOCK M; LOTS 1-42, BLOCK N; LOTS 1-19, BLOCK O; LOTS 1-16, BLOCK P; LOTS 1-22, BLOCK Q; LOTS 1-23, 24X, BLOCK R; LOTS 1-10, BLOCK S; LOTS 1-14, BLOCK T; LOTS 1-27, 28X, BLOCK U; LOTS 1-27, BLOCK V; LOTS 1-23, BLOCK W; LOTS 1-16, BLOCK X; LOTS 1-12, 13X, BLOCK Y; LOTS 1-14, BLOCK Z; LOTS 1-9, 10X, BLOCK AA; LOTS 1-18, 19X, BLOCK BB; LOTS 1-35, 36X-40X, BLOCK CC; LOTS 1-14, BLOCK DD; LOTS 1-8, BLOCK EE; LOTS 1-3, 4X, BLOCK FF; LOTS 1-6, 7X, BLOCK GG; LOT 1X, BLOCK HH; LOTS 1-20, BLOCK II; LOTS 1-30, BLOCK JJ; LOTS 1-58, 59X, BLOCK KK; LOTS 1-10, BLOCK LL; LOTS 1-30, BLOCK MM; BEING 570.976 ACRES SITUATED IN THE WILLIAM C. HARRISON SURVEY, ABSTRACT NO. 523, M.E.P.&P. R.R. CO. SURVEY, ABSTRACT NO. 908, WILLIAM REED SURVEY, ABSTRACT NO. 1071, JOSEPH SUTTON SURVEY, ABSTRACT NO. 1151, S.F. REYNOLDS SURVEY, ABSTRACT NO. 1627, CITY OF JUSTIN E.T.J., DENTON COUNTY, TEXAS JUNE 10, 2024

CITY OF JUSTIN PROJECT NO. _____
SHEET 1 OF 11

OWNER
DENTON OLIVER CREEK, LP
9219 Arbor Trail Drive
Dallas, TX 75243-6309
Contact: Justin Bono
Phone: (214) 662-5530

OWNER
DENTON STUART RIDGE, L.L.C.
3625 Hall Street, Suite 720
Dallas, TX 75219
Contact: Justin Bono
Phone: (214) 662-5530

OWNER
JOSHUA A. BETHKE
16000 North Dallas Parkway, Suite 350
Dallas, TX 75248
Phone: 972-982-8454

DEVELOPER
ASTRA DEVELOPMENT
3625 Hall Street, Suite 720
Dallas, TX 75219
Contact: Justin Bono
Phone: (214) 662-5530



SURVEYOR
BGE, Inc.
777 Main Street, Suite 1900, Fort Worth, TX 76102
Tel: 817-887-6130 • www.bgeinc.com
TBPLS Registration No. 10194416
Copyright 2024
Contact: René Silvas, R.P.L.S.
Telephone: (817) 752-4183 • Email: rsilvas@bgeinc.com

G:\TXN\Projects\Taylor Morrison\12543-00-Oliver_Creek_Ranch\SV04_CAD\12543-00_PPLT.dwg 2024-07-03 09:03 rtdwell

MATCH LINE - SEE SHEET 1


MATCH LINE - SEE SHEET 3

MATCH LINE - SEE SHEET 7

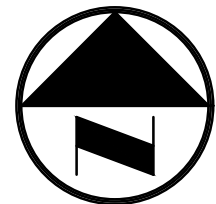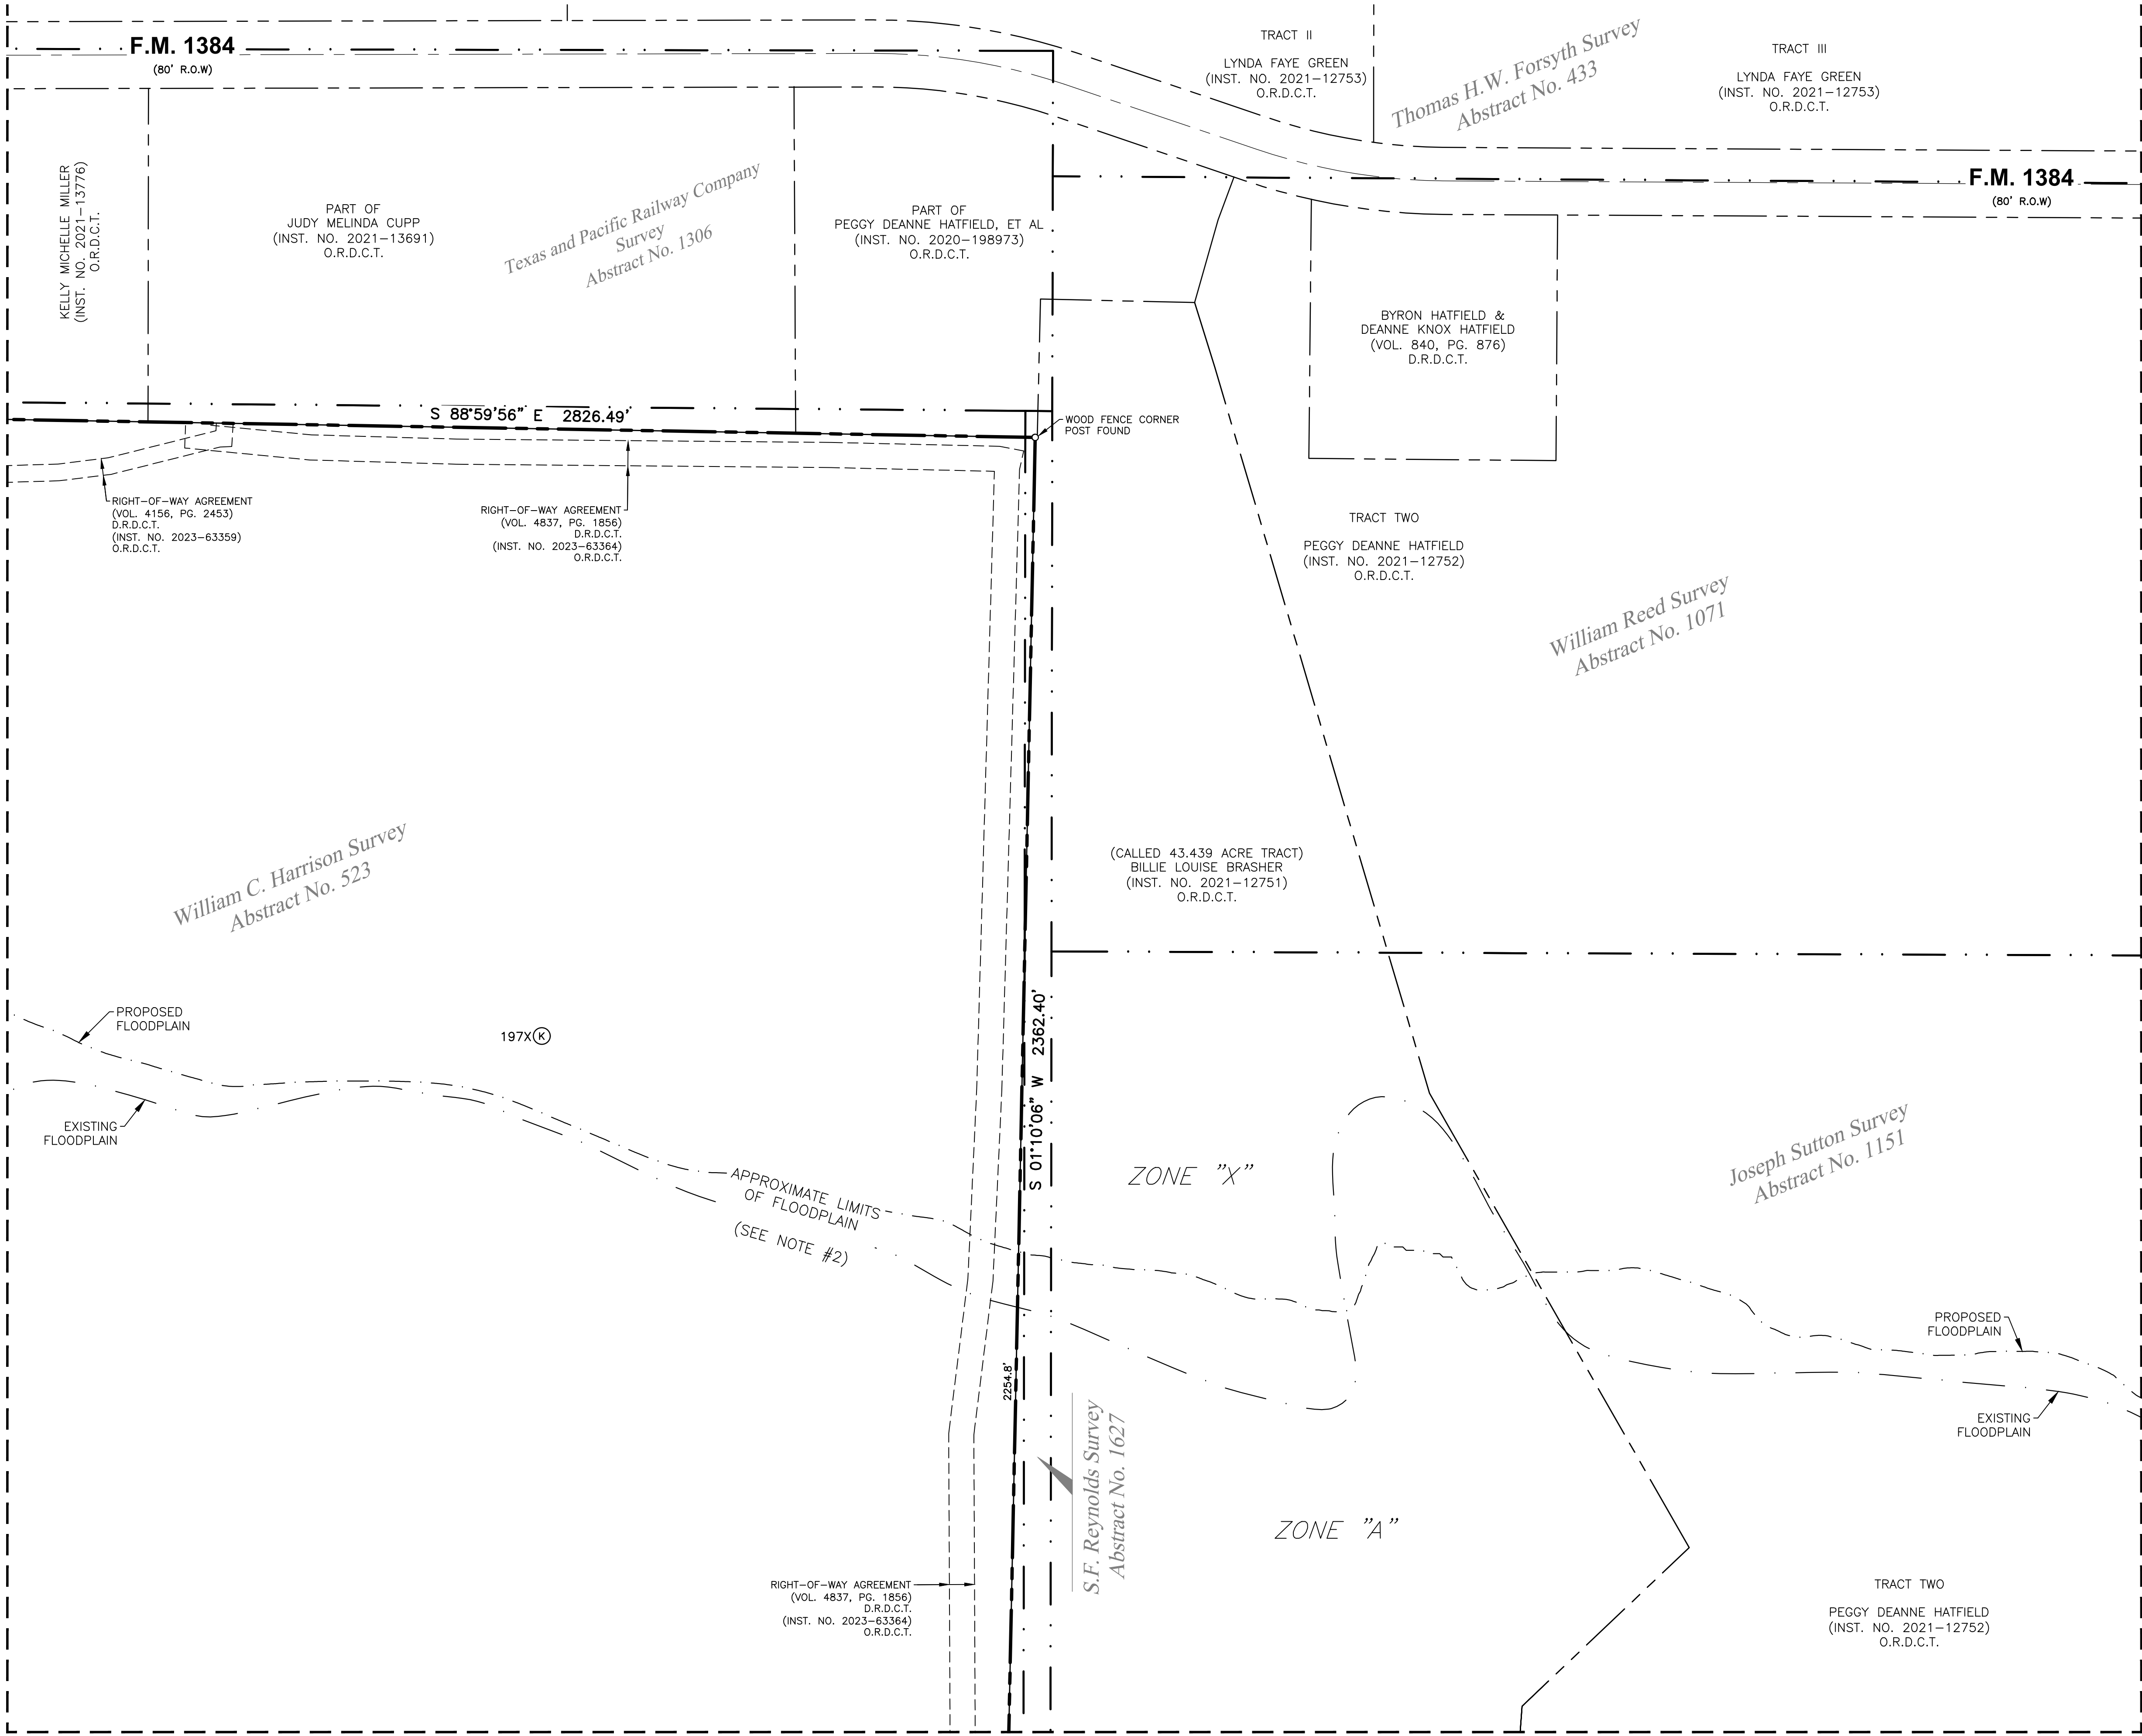


0 50 100 200
SCALE: 1" = 100'

LEGEND	
	MONUMENT OF RECORD DIGNITY
	PROPERTY CORNER
	BOUNDARY LINE
	EXISTING EASEMENT LINE
	PROPOSED EASEMENT LINE
	ABSTRACT LINE
	FEMA FLOOD LINE
	P.O.B. POINT OF BEGINNING
	CIRS 5/8-INCH IRON ROD
	W/BSG CAP SET
	INST. NO. INSTRUMENT NUMBER
	VOL. VOLUME
	PG. PAGE
	D.R.D.C.T. DEED RECORDS OF DENTON COUNTY, TEXAS
	O.R.D.C.T. OFFICIAL RECORDS OF DENTON COUNTY, TEXAS

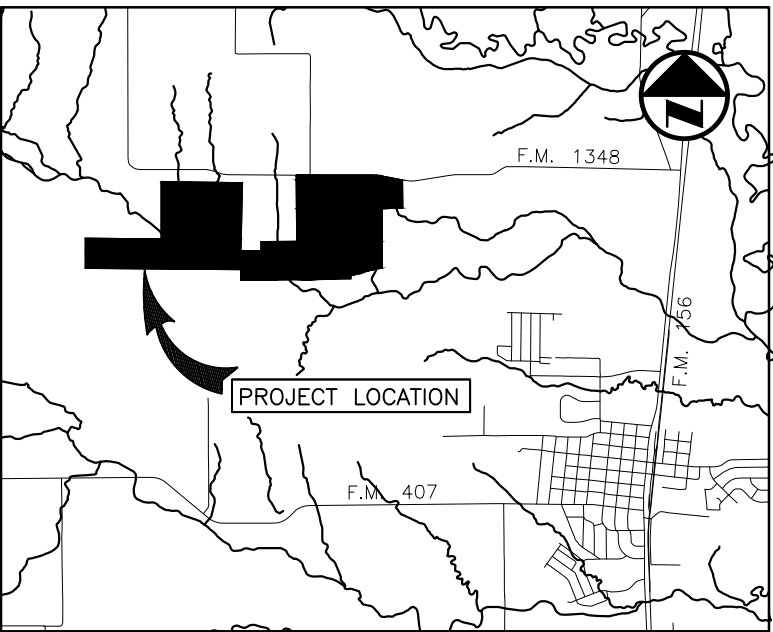

VICINITY MAP
(NOT TO SCALE)

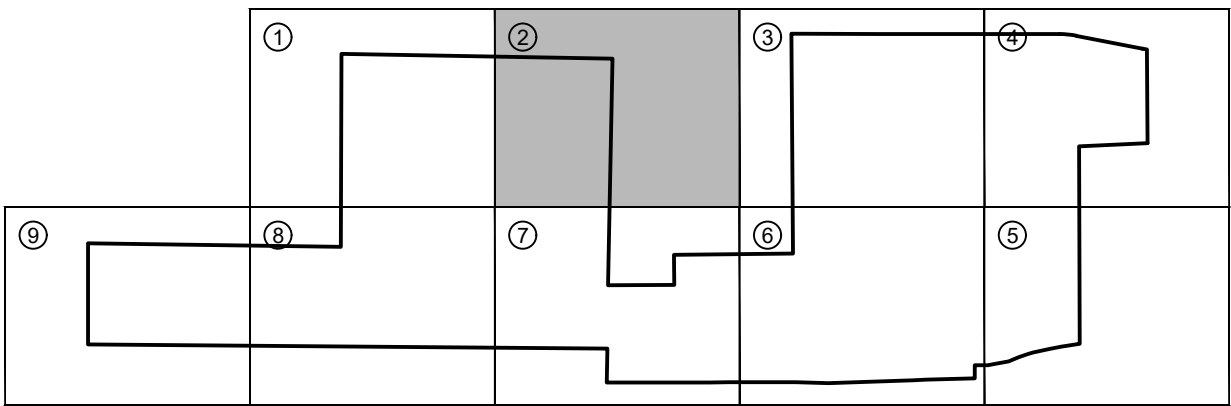

KEY MAP
(NOT TO SCALE)

PRELIMINARY PLAT
OLIVER CREEK RANCH

LOTS 1-60, 61X, BLOCK A; LOTS 1-17, 18X, BLOCK B; LOTS 1-30, 31X, BLOCK C; LOTS 1-52, 53X, BLOCK D; LOTS 1-11, 12X, BLOCK E; LOTS 1-16, BLOCK F; LOTS 1-56, 57X, 58X, BLOCK G; LOTS 1-17, BLOCK H; LOTS 1-13, BLOCK I; LOTS 1-29, 30X, BLOCK J; LOTS 1-196, 197X-199X, BLOCK K; LOTS 1-15, BLOCK L; LOTS 1-14, BLOCK M; LOTS 1-42, BLOCK N; LOTS 1-19, BLOCK O; LOTS 1-16, BLOCK P; LOTS 1-22, BLOCK Q; LOTS 1-23, 24X, BLOCK R; LOTS 1-10, BLOCK S; LOTS 1-14, BLOCK T; LOTS 1-27, 28X, BLOCK U; LOTS 1-27, BLOCK V; LOTS 1-23, BLOCK W; LOTS 1-16, BLOCK X; LOTS 1-12, 13X, BLOCK Y; LOTS 1-14, BLOCK Z; LOTS 1-9, 10X, BLOCK AA; LOTS 1-18, 19X, BLOCK BB; LOTS 1-35, 36X-40X, BLOCK CC; LOTS 1-14, BLOCK DD; LOTS 1-8, BLOCK EE; LOTS 1-3, 4X, BLOCK FF; LOTS 1-6, 7X, BLOCK GG; LOT 1X, BLOCK HH; LOTS 1-20, BLOCK II; LOTS 1-30, BLOCK JJ; LOTS 1-58, 59X, BLOCK KK; LOTS 1-10, BLOCK LL; LOTS 1-30, BLOCK MM; BEING 570.976 ACRES SITUATED IN THE WILLIAM C. HARRISON SURVEY, ABSTRACT NO. 523, M.E.P.&P. R.R. CO. SURVEY, ABSTRACT NO. 908, WILLIAM REED SURVEY, ABSTRACT NO. 1071, JOSEPH SUTTON SURVEY, ABSTRACT NO. 1151, S.F. REYNOLDS SURVEY, ABSTRACT NO. 1627, CITY OF JUSTIN E.T.J., DENTON COUNTY, TEXAS JUNE 10, 2024

CITY OF JUSTIN PROJECT NO. _____
SHEET 2 OF 11

OWNER
DENTON OLIVER CREEK, LP
9219 Arbor Trail Drive
Dallas, TX 75243-6309
Contact: Justin Bono
Phone: (214) 662-5530

OWNER
DENTON STUART RIDGE, L.L.C.
3625 Hall Street, Suite 720
Dallas, TX 75219
Contact: Justin Bono
Phone: (214) 662-5530

OWNER
JOSHUA A. BETHKE
16000 North Dallas Parkway, Suite 350
Dallas, TX 75248
Phone: 972-982-8454

DEVELOPER
ASTRA DEVELOPMENT
3625 Hall Street, Suite 720
Dallas, TX 75219
Contact: Justin Bono
Phone: (214) 662-5530

SURVEYOR
BGE, Inc.
777 Main Street, Suite 1900, Fort Worth, TX 76102
Tel: 817-887-6130 • www.bgeinc.com
TBPLS Registration No. 10194416
Contact: René Silvas, R.P.L.S.
Telephone: (817) 752-4183 • Email: rsilvas@bgeinc.com
Copyright 2024

G:\TXN\Projects\Taylor Morrison\12543-00-Oliver Creek_Ranch\12543-00_PPLT.dwg 2024-07-03 09:03 rtd\dwg

F.M. 1384
(80' R.O.W.)

F.M. 1384
(80' R.O.W.) 10' U.E.



TRACT III
LYNDA FAYE GREEN
(INST. NO. 2021-12753)
O.R.D.C.T.

Thomas H.W. Forsyth Survey
Abstract No. 433


TRACT I
PEGGY DEANNE HATFIELD,
(INST. NO. 2021-12752)
O.R.D.C.T.

John L. Higgins Survey
Abstract No. 584

JEANNE VAN ZANT SANDERS
(VOL. 1172, PG. 109)
D.R.D.C.T.

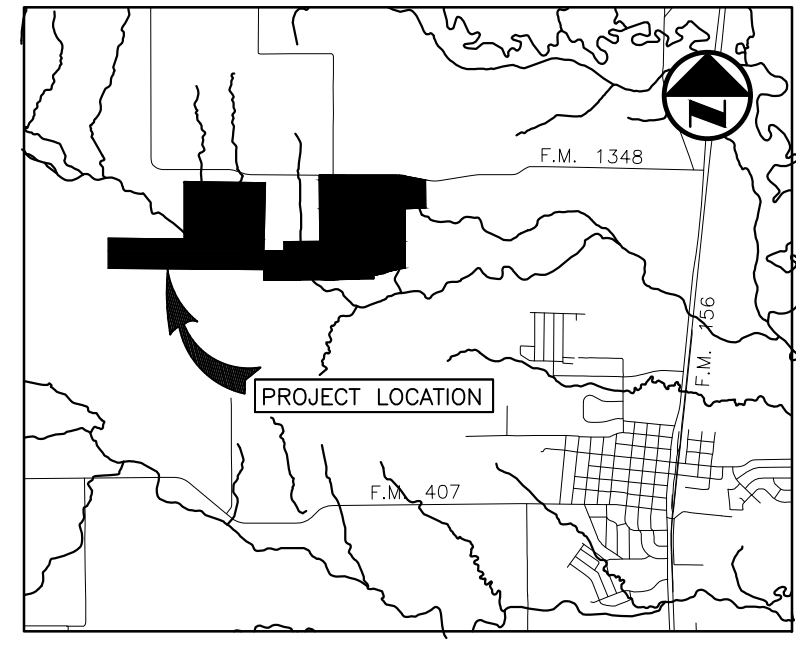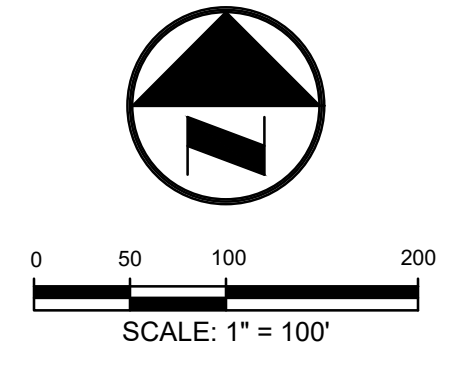

- LEGEND**
- MONUMENT OF RECORD DIGNITY
 - PROPERTY CORNER
 - BOUNDARY LINE
 - EXISTING EASEMENT LINE
 - PROPOSED EASEMENT LINE
 - ABSTRACT LINE
 - FEMA FLOOD LINE
 - P.O.B. POINT OF BEGINNING
 - CIRS 5/8-INCH IRON ROD
 - INST. NO. INSTRUMENT NUMBER
 - VOL. VOLUME
 - PG. PAGE
 - D.R.D.C.T. DEED RECORDS OF DENTON COUNTY, TEXAS
 - O.R.D.C.T. OFFICIAL RECORDS OF DENTON COUNTY, TEXAS

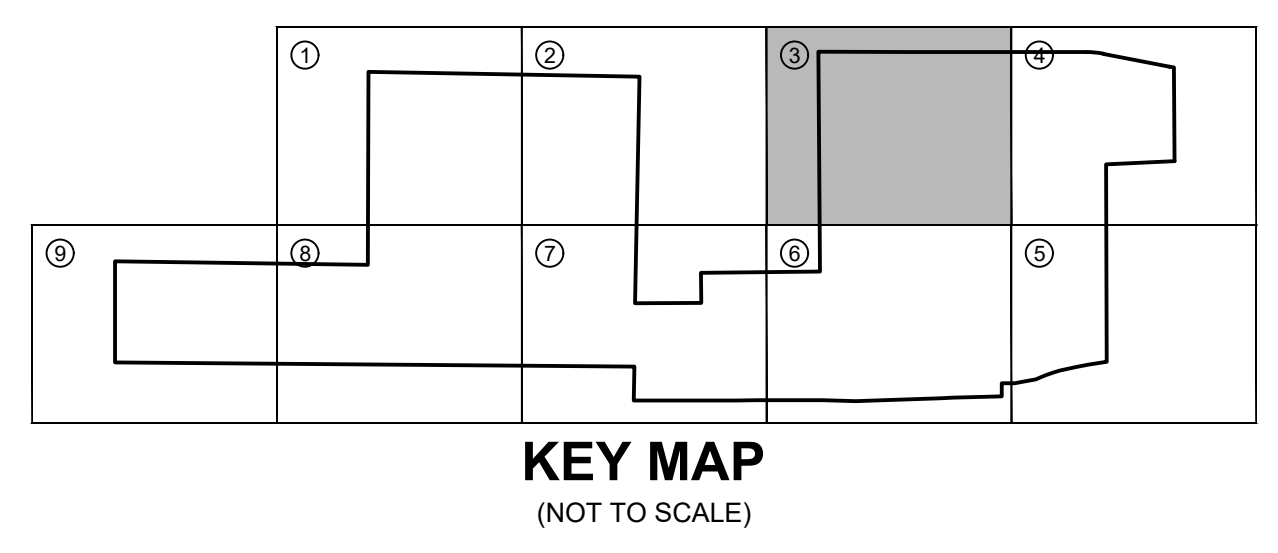

**PRELIMINARY PLAT
OLIVER CREEK RANCH**

LOTS 1-60, BLOCK A; LOTS 1-17, 18X, BLOCK B; LOTS 1-30, 31X, BLOCK C; LOTS 1-52, 53X, BLOCK D; LOTS 1-11, 12X, BLOCK E; LOTS 1-16, BLOCK F; LOTS 1-56, 57X, 58X, BLOCK G; LOTS 1-17, BLOCK H; LOTS 1-13, BLOCK I; LOTS 1-29, 30X, BLOCK J; LOTS 1-196, 197X-199X, BLOCK K; LOTS 1-15, BLOCK L; LOTS 1-14, BLOCK M; LOTS 1-42, BLOCK N; LOTS 1-19, BLOCK O; LOTS 1-16, BLOCK P; LOTS 1-22, BLOCK Q; LOTS 1-23, 24X, BLOCK R; LOTS 1-10, BLOCK S; LOTS 1-14, BLOCK T; LOTS 1-27, 28X, BLOCK U; LOTS 1-27, BLOCK V; LOTS 1-23, BLOCK W; LOTS 1-16, BLOCK X; LOTS 1-12, 13X, BLOCK Y; LOTS 1-14, BLOCK Z; LOTS 1-9, 10X, BLOCK AA; LOTS 1-18, 19X, BLOCK BB; LOTS 1-35, 36X-40X, BLOCK CC; LOTS 1-14, BLOCK DD; LOTS 1-8, BLOCK EE; LOTS 1-3, 4X, BLOCK FF; LOTS 1-6, 7X, BLOCK GG; LOT 1X, BLOCK HH; LOTS 1-20, BLOCK II; LOTS 1-30, BLOCK JJ; LOTS 1-58, 59X, BLOCK KK; LOTS 1-10, BLOCK LL; LOTS 1-30, BLOCK MM;

BEING 570.976 ACRES SITUATED IN THE
WILLIAM C. HARRISON SURVEY, ABSTRACT NO. 523,
M.E.P.&P. R.R. CO. SURVEY, ABSTRACT NO. 908,
WILLIAM REED SURVEY, ABSTRACT NO. 1071,
JOSEPH SUTTON SURVEY, ABSTRACT NO. 1151,
S.F. REYNOLDS SURVEY, ABSTRACT NO. 1627,
CITY OF JUSTIN E.T.J., DENTON COUNTY, TEXAS
JUNE 10, 2024
CITY OF JUSTIN PROJECT NO.

SHEET 3 OF 11

SURVEYOR

BGE, Inc.
777 Main Street, Suite 1900, Fort Worth, TX 76102
Tel: 817-887-6130 • www.bgeinc.com
TBPLS Registration No. 10194416
Contact: René Silvas, R.P.L.S.
Telephone: (817) 752-4183 • Email: rsilvas@bgeinc.com
Copyright 2024

DEVELOPER

ASTRA DEVELOPMENT
3625 Hall Street, Suite 720
Dallas, TX 75219
Contact: Justin Bono
Phone: (214) 662-5530

OWNER

JOSHUA A. BETHKE
16000 North Dallas Parkway, Suite 350
Dallas, TX 75248
Phone: 972-982-8454

OWNER

DENTON STUART RIDGE, LLC.
3625 Hall Street, Suite 720
Dallas, TX 75219
Contact: Justin Bono
Phone: (214) 662-5530

OWNER

DENTON OLIVER CREEK, LP
9219 Arbor Trail Drive
Dallas, TX 75243-6309
Contact: Justin Bono
Phone: (214) 662-5530

TRACT TWO
PEGGY DEANNE HATFIELD
(INST. NO. 2021-12752)
O.R.D.C.T.

William Reed Survey
Abstract No. 1071

ZONE "X"

ZONE "A"

TRACT TWO
PEGGY DEANNE HATFIELD
(INST. NO. 2021-12752)
O.R.D.C.T.



APPROXIMATE LIMITS
OF FLOODPLAIN
(SEE NOTE #2)

MATCH LINE - SEE SHEET 6


MATCH LINE - SEE SHEET 4

MATCH LINE - SEE SHEET 2




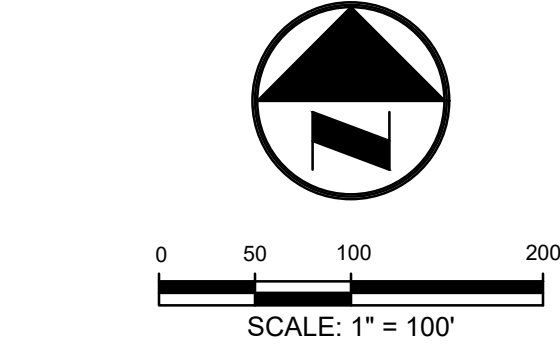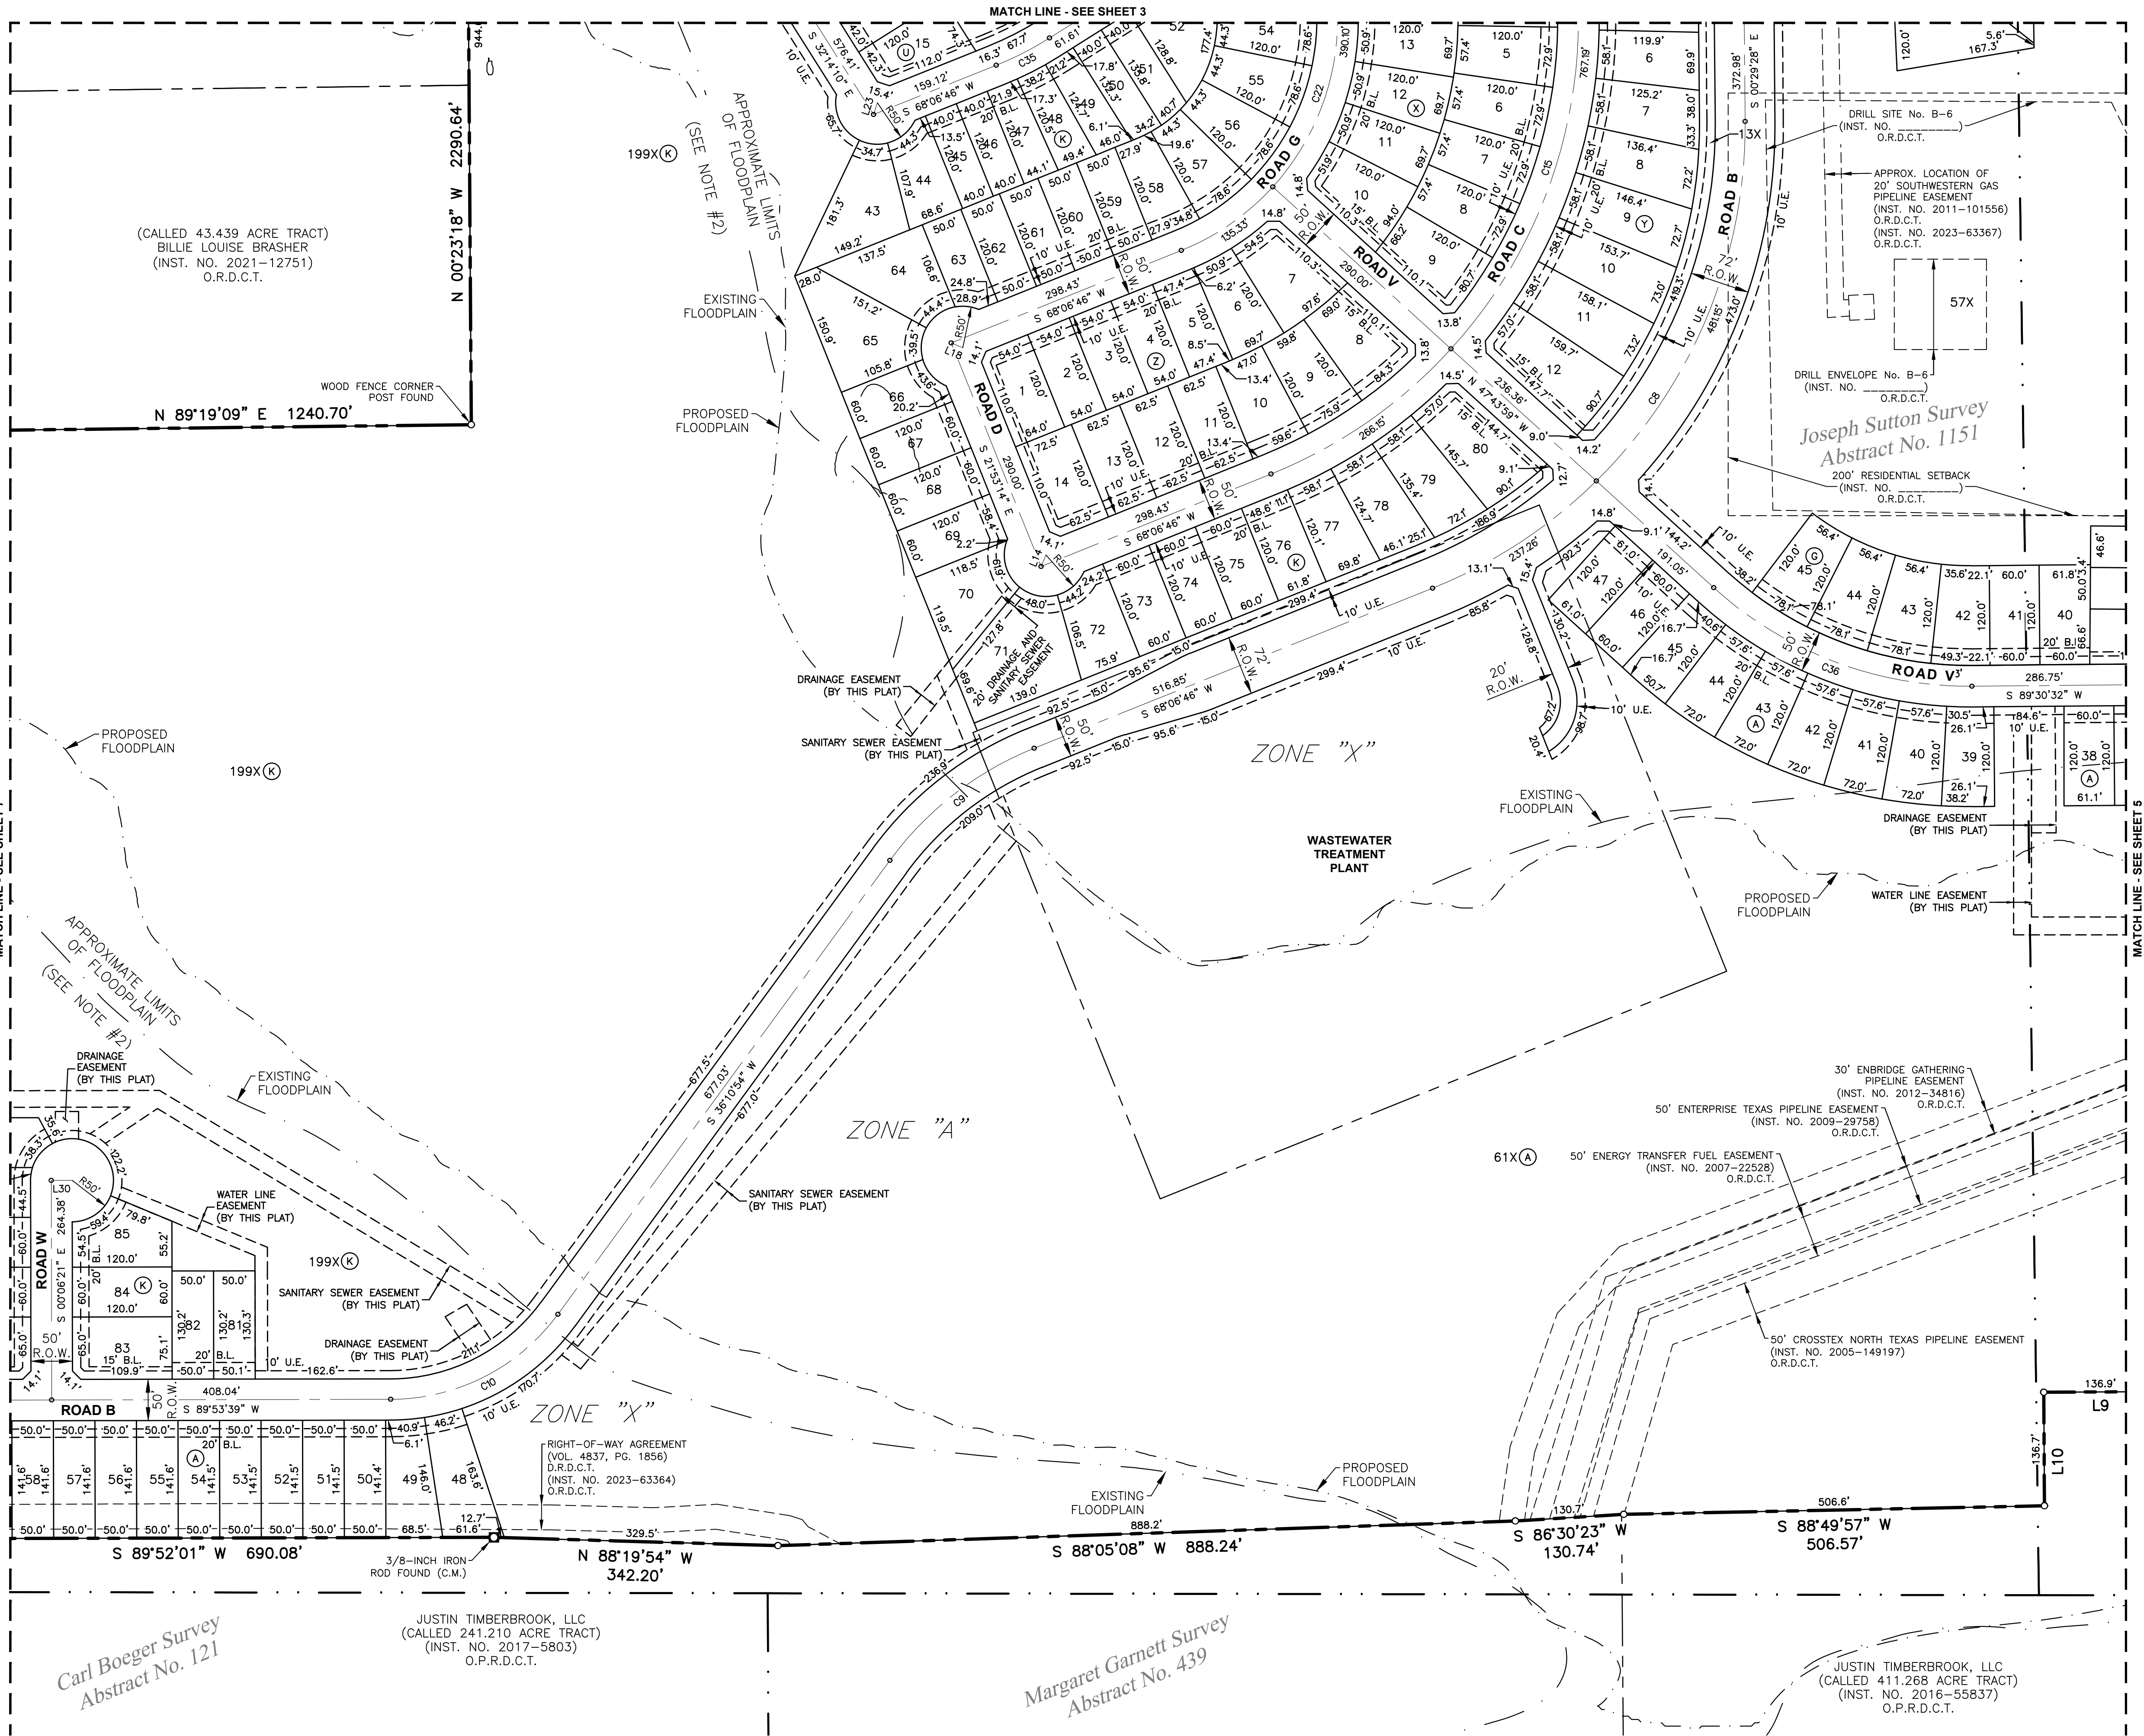

LEGEND	
	MONUMENT OF RECORD DIGNITY
	PROPERTY CORNER
	BOUNDARY LINE
	EXISTING EASEMENT LINE
	PROPOSED EASEMENT LINE
	ABSTRACT LINE
	FEMA FLOOD LINE
	POINT OF BEGINNING
	5/8-INCH IRON ROD
	W/8-INCH CAP SET
	INST. NO.
	VOL.
	PG.
	DEED RECORDS OF DENTON COUNTY, TEXAS
	OFFICIAL RECORDS OF DENTON COUNTY, TEXAS

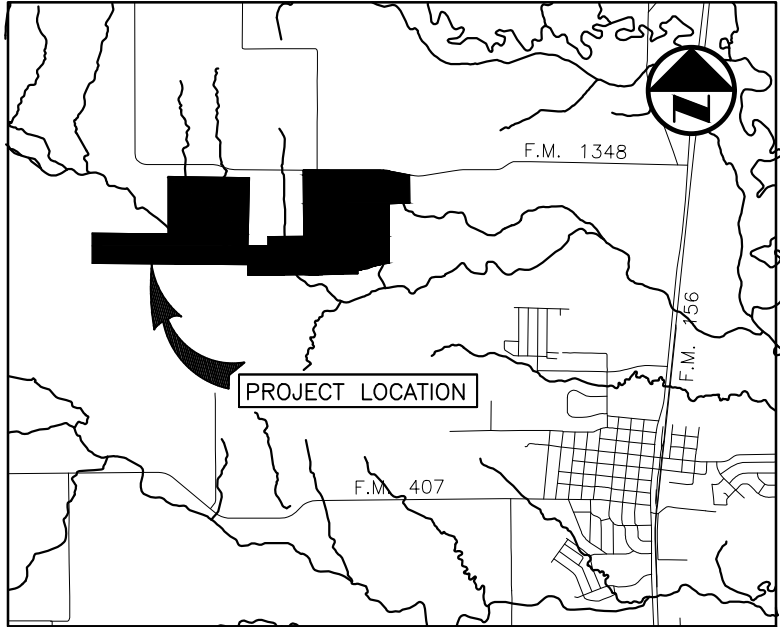

VICINITY MAP
(NOT TO SCALE)

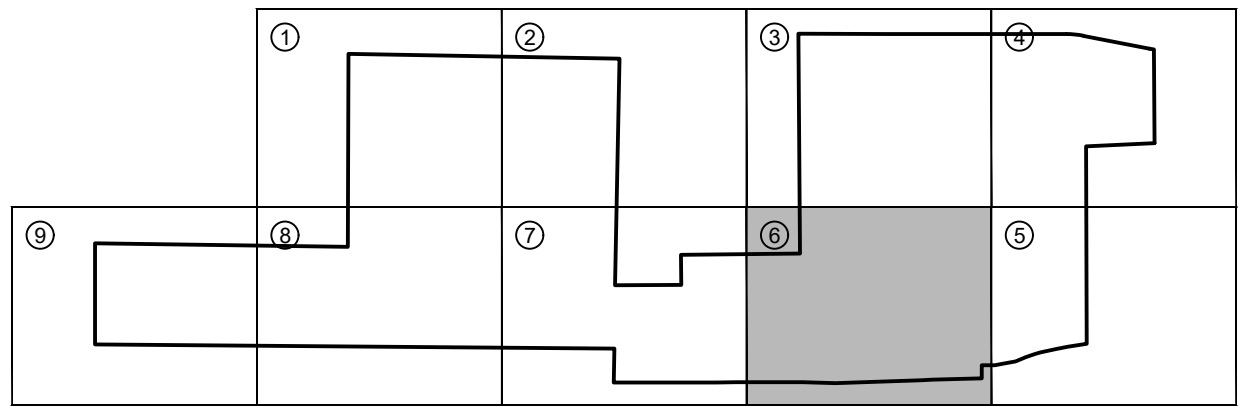

KEY MAP
(NOT TO SCALE)

PRELIMINARY PLAT
OLIVER CREEK RANCH

LOTS 1-60, 61X, BLOCK A; LOTS 1-17, 18X, BLOCK B; LOTS 1-30, 31X, BLOCK C; LOTS 1-52, 53X, BLOCK D; LOTS 1-11, 12X, BLOCK E; LOTS 1-16, BLOCK F; LOTS 1-56, 57X, 58X, BLOCK G; LOTS 1-17, BLOCK H; LOTS 1-13, BLOCK I; LOTS 1-29, 30X, BLOCK J; LOTS 1-196, 197X-199X, BLOCK K; LOTS 1-15, BLOCK L; LOTS 1-14, BLOCK M; LOTS 1-42, BLOCK N; LOTS 1-19, BLOCK O; LOTS 1-16, BLOCK P; LOTS 1-22, BLOCK Q; LOTS 1-23, 24X, BLOCK R; LOTS 1-10, BLOCK S; LOTS 1-14, BLOCK T; LOTS 1-27, 28X, BLOCK U; LOTS 1-27, BLOCK V; LOTS 1-23, BLOCK W; LOTS 1-16, BLOCK X; LOTS 1-12, 13X, BLOCK Y; LOTS 1-14, BLOCK Z; LOTS 1-9, 10X, BLOCK AA; LOTS 1-18, 19X, BLOCK BB; LOTS 1-35, 36X-40X, BLOCK CC; LOTS 1-14, BLOCK DD; LOTS 1-8, BLOCK EE; LOTS 1-3, 4X, BLOCK FF; LOTS 1-6, 7X, BLOCK GG; LOT 1X, BLOCK HH; LOTS 1-20, BLOCK II; LOTS 1-30, BLOCK JJ; LOTS 1-58, 59X, BLOCK KK; LOTS 1-10, BLOCK LL; LOTS 1-30, BLOCK MM; BEING 570.976 ACRES SITUATED IN THE WILLIAM C. HARRISON SURVEY, ABSTRACT NO. 523, M.E.P.&P. R.R. CO. SURVEY, ABSTRACT NO. 908, WILLIAM REED SURVEY, ABSTRACT NO. 1071, JOSEPH SUTTON SURVEY, ABSTRACT NO. 1151, S.F. REYNOLDS SURVEY, ABSTRACT NO. 1627, CITY OF JUSTIN E.T.J., DENTON COUNTY, TEXAS JUNE 10, 2024 CITY OF JUSTIN PROJECT NO. SHEET 6 OF 11

OWNER
DENTON OLIVER CREEK, LP
9219 Arbor Trail Drive
Dallas, TX 75243-6309
Contact: Justin Bono
Phone: (214) 662-5530

OWNER
DENTON STUART RIDGE, L.L.C.
3625 Hall Street, Suite 720
Dallas, TX 75219
Contact: Justin Bono
Phone: (214) 662-5530


OWNER
JOSHUA A. BETHKE
16000 North Dallas Parkway, Suite 350
Dallas, TX 75248
Phone: 972-982-8454

DEVELOPER
ASTRA DEVELOPMENT
3625 Hall Street, Suite 720
Dallas, TX 75219
Contact: Justin Bono
Phone: (214) 662-5530

SURVEYOR
BGE, Inc.
777 Main Street, Suite 1900, Fort Worth, TX 76102
Tel: 817-887-6130 • www.bgeinc.com
TBPLS Registration No. 10194416
Contact: René Silvas, R.P.L.S.
Telephone: (817) 752-4183 • Email: rsilvas@bgeinc.com
Copyright 2024



G:\TXN\Projects\Taylor Morrison\12543-00-Oliver Creek_Ranch\12543-00_PLOT.dwg 2024-07-03 09:04 rtd\well

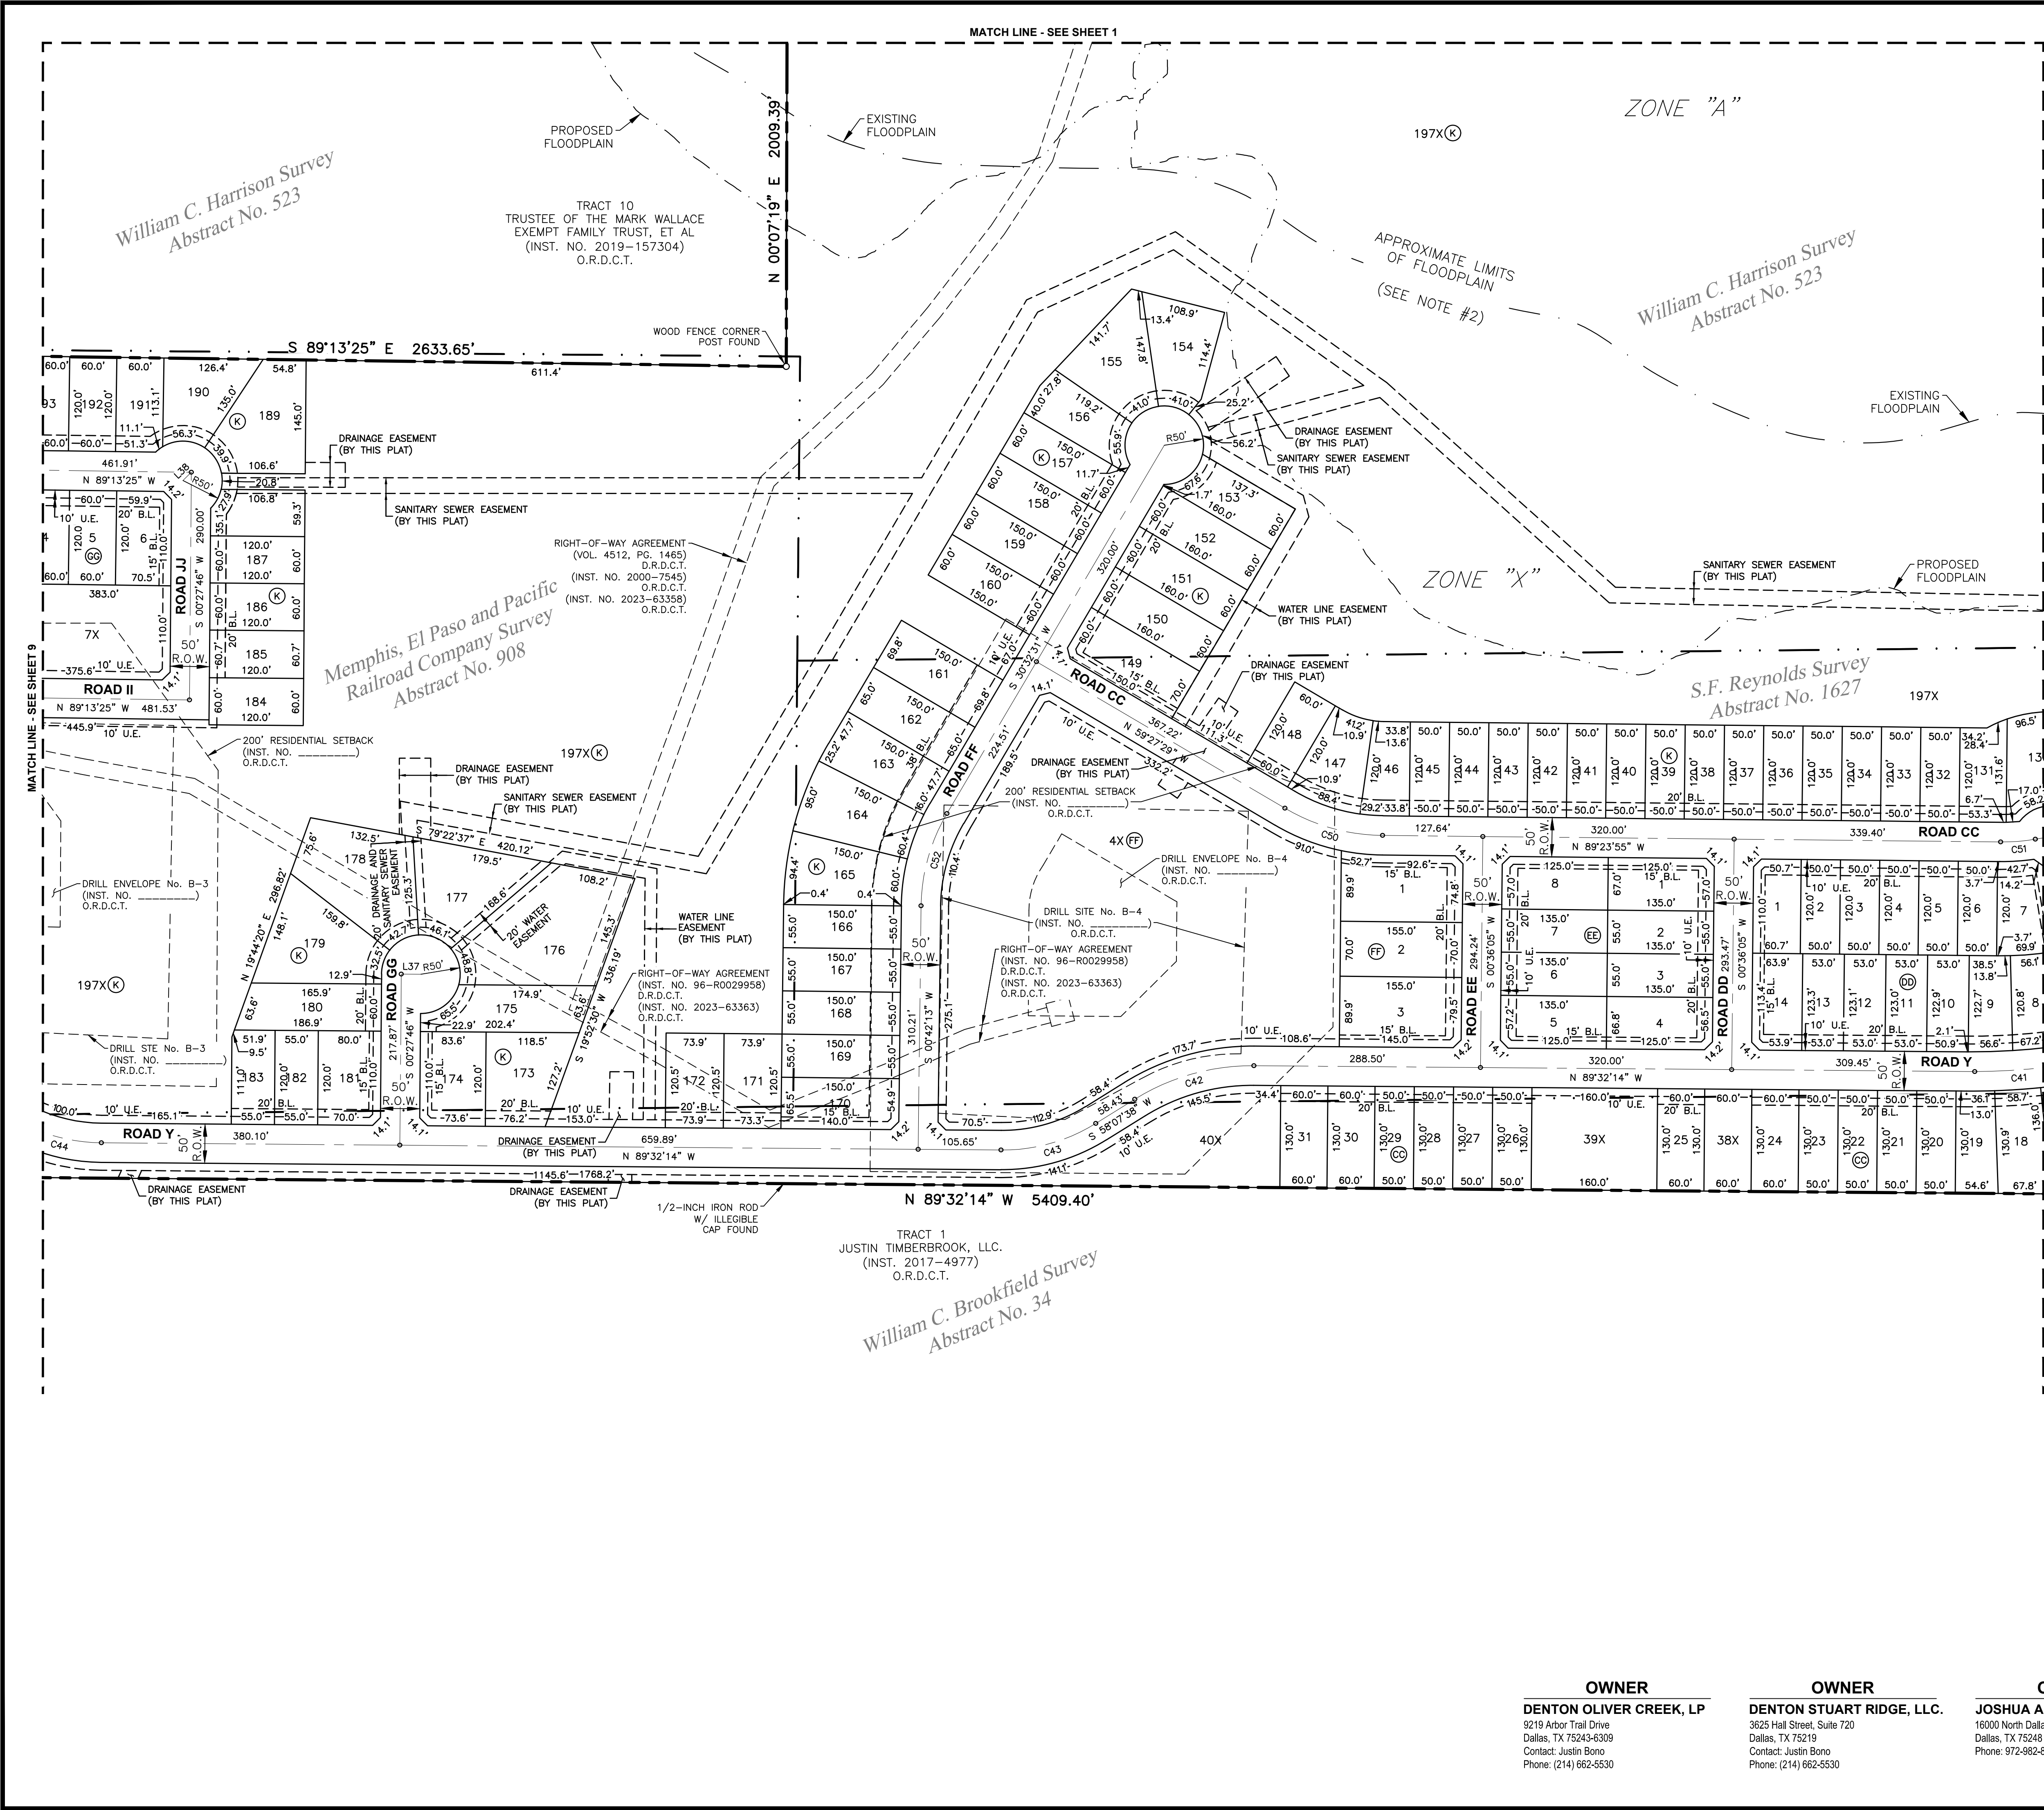

LEGEND

	MONUMENT OF RECORD DIGNITY
	PROPERTY CORNER
	BOUNDARY LINE
	EXISTING EASEMENT LINE
	PROPOSED EASEMENT LINE
	ABSTRACT LINE
	FEMA FLOOD LINE
	POINT OF BEGINNING
	5/8-INCH IRON ROD W/\"B&G\" CAP SET
	INSTRUMENT NUMBER
	VOLUME
	PAGE
	DEED RECORDS OF DENTON COUNTY, TEXAS
	OFFICIAL RECORDS OF DENTON COUNTY, TEXAS

VICINITY MAP
(NOT TO SCALE)

KEY MAP
(NOT TO SCALE)

**PRELIMINARY PLAT
OLIVER CREEK RANCH**

LOTS 1-60, 61X, BLOCK A; LOTS 1-17, 18X, BLOCK B; LOTS 1-30, 31X, BLOCK C; LOTS 1-52, 53X, BLOCK D; LOTS 1-11, 12X, BLOCK E; LOTS 1-16, BLOCK F; LOTS 1-56, 57X, 58X, BLOCK G; LOTS 1-17, BLOCK H; LOTS 1-13, BLOCK I; LOTS 1-29, 30X, BLOCK J; LOTS 1-196, 197X-199X, BLOCK K; LOTS 1-15, BLOCK L; LOTS 1-14, BLOCK M; LOTS 1-42, BLOCK N; LOTS 1-19, BLOCK O; LOTS 1-16, BLOCK P; LOTS 1-22, BLOCK Q; LOTS 1-23, 24X, BLOCK R; LOTS 1-10, BLOCK S; LOTS 1-14, BLOCK T; LOTS 1-27, 28X, BLOCK U; LOTS 1-27, BLOCK V; LOTS 1-23, BLOCK W; LOTS 1-16, BLOCK X; LOTS 1-12, 13X, BLOCK Y; LOTS 1-14, BLOCK Z; LOTS 1-9, 10X, BLOCK AA; LOTS 1-18, 19X, BLOCK BB; LOTS 1-35, 36X-40X, BLOCK CC; LOTS 1-14, BLOCK DD; LOTS 1-8, BLOCK EE; LOTS 1-3, 4X, BLOCK FF; LOTS 1-6, 7X, BLOCK GG; LOT 1X, BLOCK HH; LOTS 1-20, BLOCK II; LOTS 1-30, BLOCK JJ; LOTS 1-58, 59X, BLOCK KK; LOTS 1-10, BLOCK LL; LOTS 1-30, BLOCK MM;

BEING 570.976 ACRES SITUATED IN THE
WILLIAM C. HARRISON SURVEY, ABSTRACT NO. 523,
M.E.P.&P. R.R. CO. SURVEY, ABSTRACT NO. 908,
WILLIAM REED SURVEY, ABSTRACT NO. 1071,
JOSEPH SUTTON SURVEY, ABSTRACT NO. 1151,
S.F. REYNOLDS SURVEY, ABSTRACT NO. 1627,
CITY OF JUSTIN E.T.J., DENTON COUNTY, TEXAS
JUNE 10, 2024
CITY OF JUSTIN PROJECT NO. _____
SHEET 8 OF 11

OWNER	OWNER	OWNER	DEVELOPER	SURVEYOR
DENTON OLIVER CREEK, LP 9219 Arbor Trail Drive Dallas, TX 75243-6309 Contact: Justin Bono Phone: (214) 662-5530	DENTON STUART RIDGE, L.L.C. 3625 Hall Street, Suite 720 Dallas, TX 75219 Contact: Justin Bono Phone: (214) 662-5530	JOSHUA A. BETHKE 3625 Hall Street, Suite 350 Dallas, TX 75248 Phone: 972-982-8454	ASTRA DEVELOPMENT 777 Main Street, Suite 720 Dallas, TX 75219 Contact: Justin Bono Phone: (214) 662-5530	BGE, Inc. 777 Main Street, Suite 1900, Fort Worth, TX 76102 Tel: 817-887-6130 • www.bgeinc.com TBPLS Registration No. 10194416 Contact: René Silva, R.P.L.S. Telephone: (817) 752-4183 • Email: rsilvas@bgeinc.com Copyright 2024

G:\TXN\Projects\Taylor Morrison\12543-00-Oliver Creek_Ranch\SV\04_CAD\12543-00_P\PLT.dwg 2024-07-03 09:04 rtd\well

LINE TABLE		
NUMBER	BEARING	DISTANCE
L1	S 80°38'21" W	197.40'
L2	S 79°48'06" W	122.22'
L3	S 77°15'37" W	173.28'
L4	S 75°33'19" W	59.27'
L5	S 70°53'37" W	103.09'
L6	S 67°32'32" W	112.17'
L7	S 79°28'02" W	146.75'
L8	S 78°00'08" W	72.98'
L9	S 89°40'49" W	136.91'
L10	S 00°19'11" E	136.70'
L11	S 33°49'17" E	15.00'
L12	S 45°27'00" E	15.00'
L13	N 00°18'36" W	14.26'
L14	N 23°06'46" E	15.00'
L15	N 45°03'08" W	15.00'
L16	N 44°41'10" E	15.00'
L17	N 26°22'46" E	15.00'
L18	N 66°53'14" W	15.00'
L19	N 44°36'43" E	15.00'
L20	S 01°52'08" E	59.19'
L21	N 66°46'38" E	34.22'
L22	N 45°23'17" W	15.00'
L23	N 17°56'18" E	15.00'
L24	S 45°00'41" W	15.00'
L25	S 00°23'17" E	31.15'
L26	S 49°16'20" E	44.58'
L27	S 89°05'20" W	25.00'

LINE TABLE		
NUMBER	BEARING	DISTANCE
L28	S 89°36'39" E	25.00'
L29	S 89°36'39" E	25.00'
L30	S 89°53'39" W	25.00'
L31	S 00°06'21" E	166.70'
L32	S 00°18'36" E	25.00'
L33	S 89°17'08" E	25.00'
L34	S 30°20'43" E	126.79'
L35	S 80°27'36" W	29.05'
L36	N 35°27'36" E	15.00'
L37	N 89°32'14" W	25.00'
L38	N 45°37'10" E	15.00'
L40	S 00°46'35" W	25.00'
L41	S 18°51'59" W	75.38'
L42	N 79°59'11" W	116.10'
L43	N 76°31'19" W	213.40'
L44	S 00°46'35" W	25.00'
L45	S 00°40'11" W	88.49'
L46	S 89°19'49" E	25.00'
L49	S 25°55'20" W	55.57'
L50	N 71°43'32" W	79.26'

CURVE TABLE				
NUMBER	DELTA	RADIUS	CHORD BEARING	CHORD DISTANCE
C1	11°10'47"	250.00'	N 84°23'55" W	48.70'
C2	19°46'39"	250.00'	N 08°58'39" E	85.87'
C3	19°46'39"	250.00'	S 08°58'39" W	85.87'
C4	29°53'42"	250.00'	S 15°51'31" E	128.97'
C5	31°11'43"	250.00'	S 15°12'31" E	134.44'
C6	48°40'15"	400.00'	S 23°25'27" W	329.66'
C7	48°15'03"	400.00'	S 23°38'03" W	326.99'
C8	68°36'14"	600.00'	S 33°48'39" W	676.26'
C9	31°55'51"	400.00'	S 52°08'50" W	220.05'
C10	53°42'45"	250.00'	S 63°02'17" W	225.88'
C11	79°46'51"	250.00'	N 50°12'55" W	320.66'
C12	10°00'53"	250.00'	N 05°19'03" W	43.64'
C13	19°08'38"	800.00'	S 10°23'06" E	266.06'
C14	12°16'44"	2202.36'	S 26°05'47" E	471.08'
C15	100°20'55"	590.00'	S 17°56'18" W	906.24'
C16	11°20'34"	200.00'	N 05°31'11" E	39.53'
C17	12°04'07"	200.00'	N 05°52'58" E	42.05'
C18	11°40'46"	200.00'	N 06°04'38" E	40.70'
C19	90°55'21"	200.00'	N 44°33'00" E	285.11'
C20	19°08'38"	1090.00'	S 10°23'06" E	362.50'
C21	12°16'44"	2492.36'	S 26°05'47" E	533.11'
C22	100°20'55"	300.00'	S 17°56'18" W	460.80'
C23	12°28'49"	300.00'	S 83°46'17" W	65.22'
C24	12°04'51"	300.00'	S 83°34'18" W	63.14'
C25	20°32'17"	250.00'	S 12°08'16" E	89.14'
C26	15°01'55"	1912.36'	S 29°55'22" E	500.28'

CURVE TABLE				
NUMBER	DELTA	RADIUS	CHORD BEARING	CHORD DISTANCE
C27	22°50'05"	210.00'	N 78°11'41" E	83.14'
C28	31°50'52"	250.00'	N 16°18'44" W	137.18'
C29	29°53'55"	250.00'	S 75°03'43" W	128.98'
C30	29°29'57"	500.00'	N 74°51'45" E	254.60'
C31	13°28'00"	250.00'	S 83°15'19" E	58.62'
C32	31°50'53"	200.00'	S 16°18'43" E	109.74'
C33	48°21'40"	200.00'	S 25°05'30" E	163.85'
C34	42°14'58"	300.00'	S 78°53'20" W	216.24'
C35	10°20'55"	400.00'	S 62°56'18" W	72.15'
C36	42°45'29"	456.27'	N 69°06'44" W	332.65'
C37	23°09'04"	250.00'	N 78°44'04" W	100.33'
C38	22°07'37"	250.00'	N 78°13'20" W	95.95'
C39	35°17'05"	250.00'	S 73°04'19" W	151.54'
C40	25°01'49"	850.37'	S 67°56'41" W	368.55'
C41	9°10'11"	857.66'	S 85°04'37" W	137.11'
C42	32°20'08"	282.81'	S 74°17'42" W	157.50'
C43	32°20'08"	225.00'	S 74°17'42" W	125.30'
C44	28°39'11"	225.00'	N 75°12'38" W	111.35'
C45	28°39'11"	225.00'	N 75°12'38" W	111.35'
C46	7°39'01"	402.09'	S 04°09'19" E	53.65'
C47	7°41'26"	400.00'	S 04°09'19" E	53.65'
C48	10°55'35"	250.00'	S 06°10'39" W	47.60'
C49	10°58'16"	250.00'	S 06°09'19" W	47.80'
C50	29°56'26"	250.00'	N 74°25'42" W	129.16'
C51	10°08'29"	250.00'	S 85°31'50" W	44.19'
C52	29°50'18"	237.00'	S 15°37'22" W	122.03'

CURVE TABLE				
NUMBER	DELTA	RADIUS	CHORD BEARING	CHORD DISTANCE
C53	25°27'34"	800.00'	S 13°11'33" W	352.56'
C54	25°08'45"	800.00'	S 13°20'58" W	348.29'
C55	17°29'53"	150.00'	N 80°28'28" W	45.63'

OWNER

DENTON OLIVER CREEK, LP
9219 Arbor Trail Drive
Dallas, TX 75243-6309
Contact: Justin Bono
Phone: (214) 662-5530

OWNER

DENTON STUART RIDGE, LLC.
3625 Hall Street, Suite 720
Dallas, TX 75219
Contact: Justin Bono
Phone: (214) 662-5530

OWNER


JOSHUA A. BETHKE
16000 North Dallas Parkway, Suite 350
Dallas, TX 75248
Phone: 972-982-9454

DEVELOPER


ASTRA DEVELOPMENT
3625 Hall Street, Suite 720
Dallas, TX 75219
Contact: Justin Bono
Phone: (214) 662-5530

SURVEYOR


BGE, Inc.
777 Main Street, Suite 1900, Fort Worth, TX 76102
Tel: 817-887-6130 • www.bgeinc.com
TBPLS Registration No. 10194416
Contact: René Silvas, R.P.L.S.
Telephone: (817) 752-4183 • Email: rsilvas@bgeinc.com
Copyright 2024

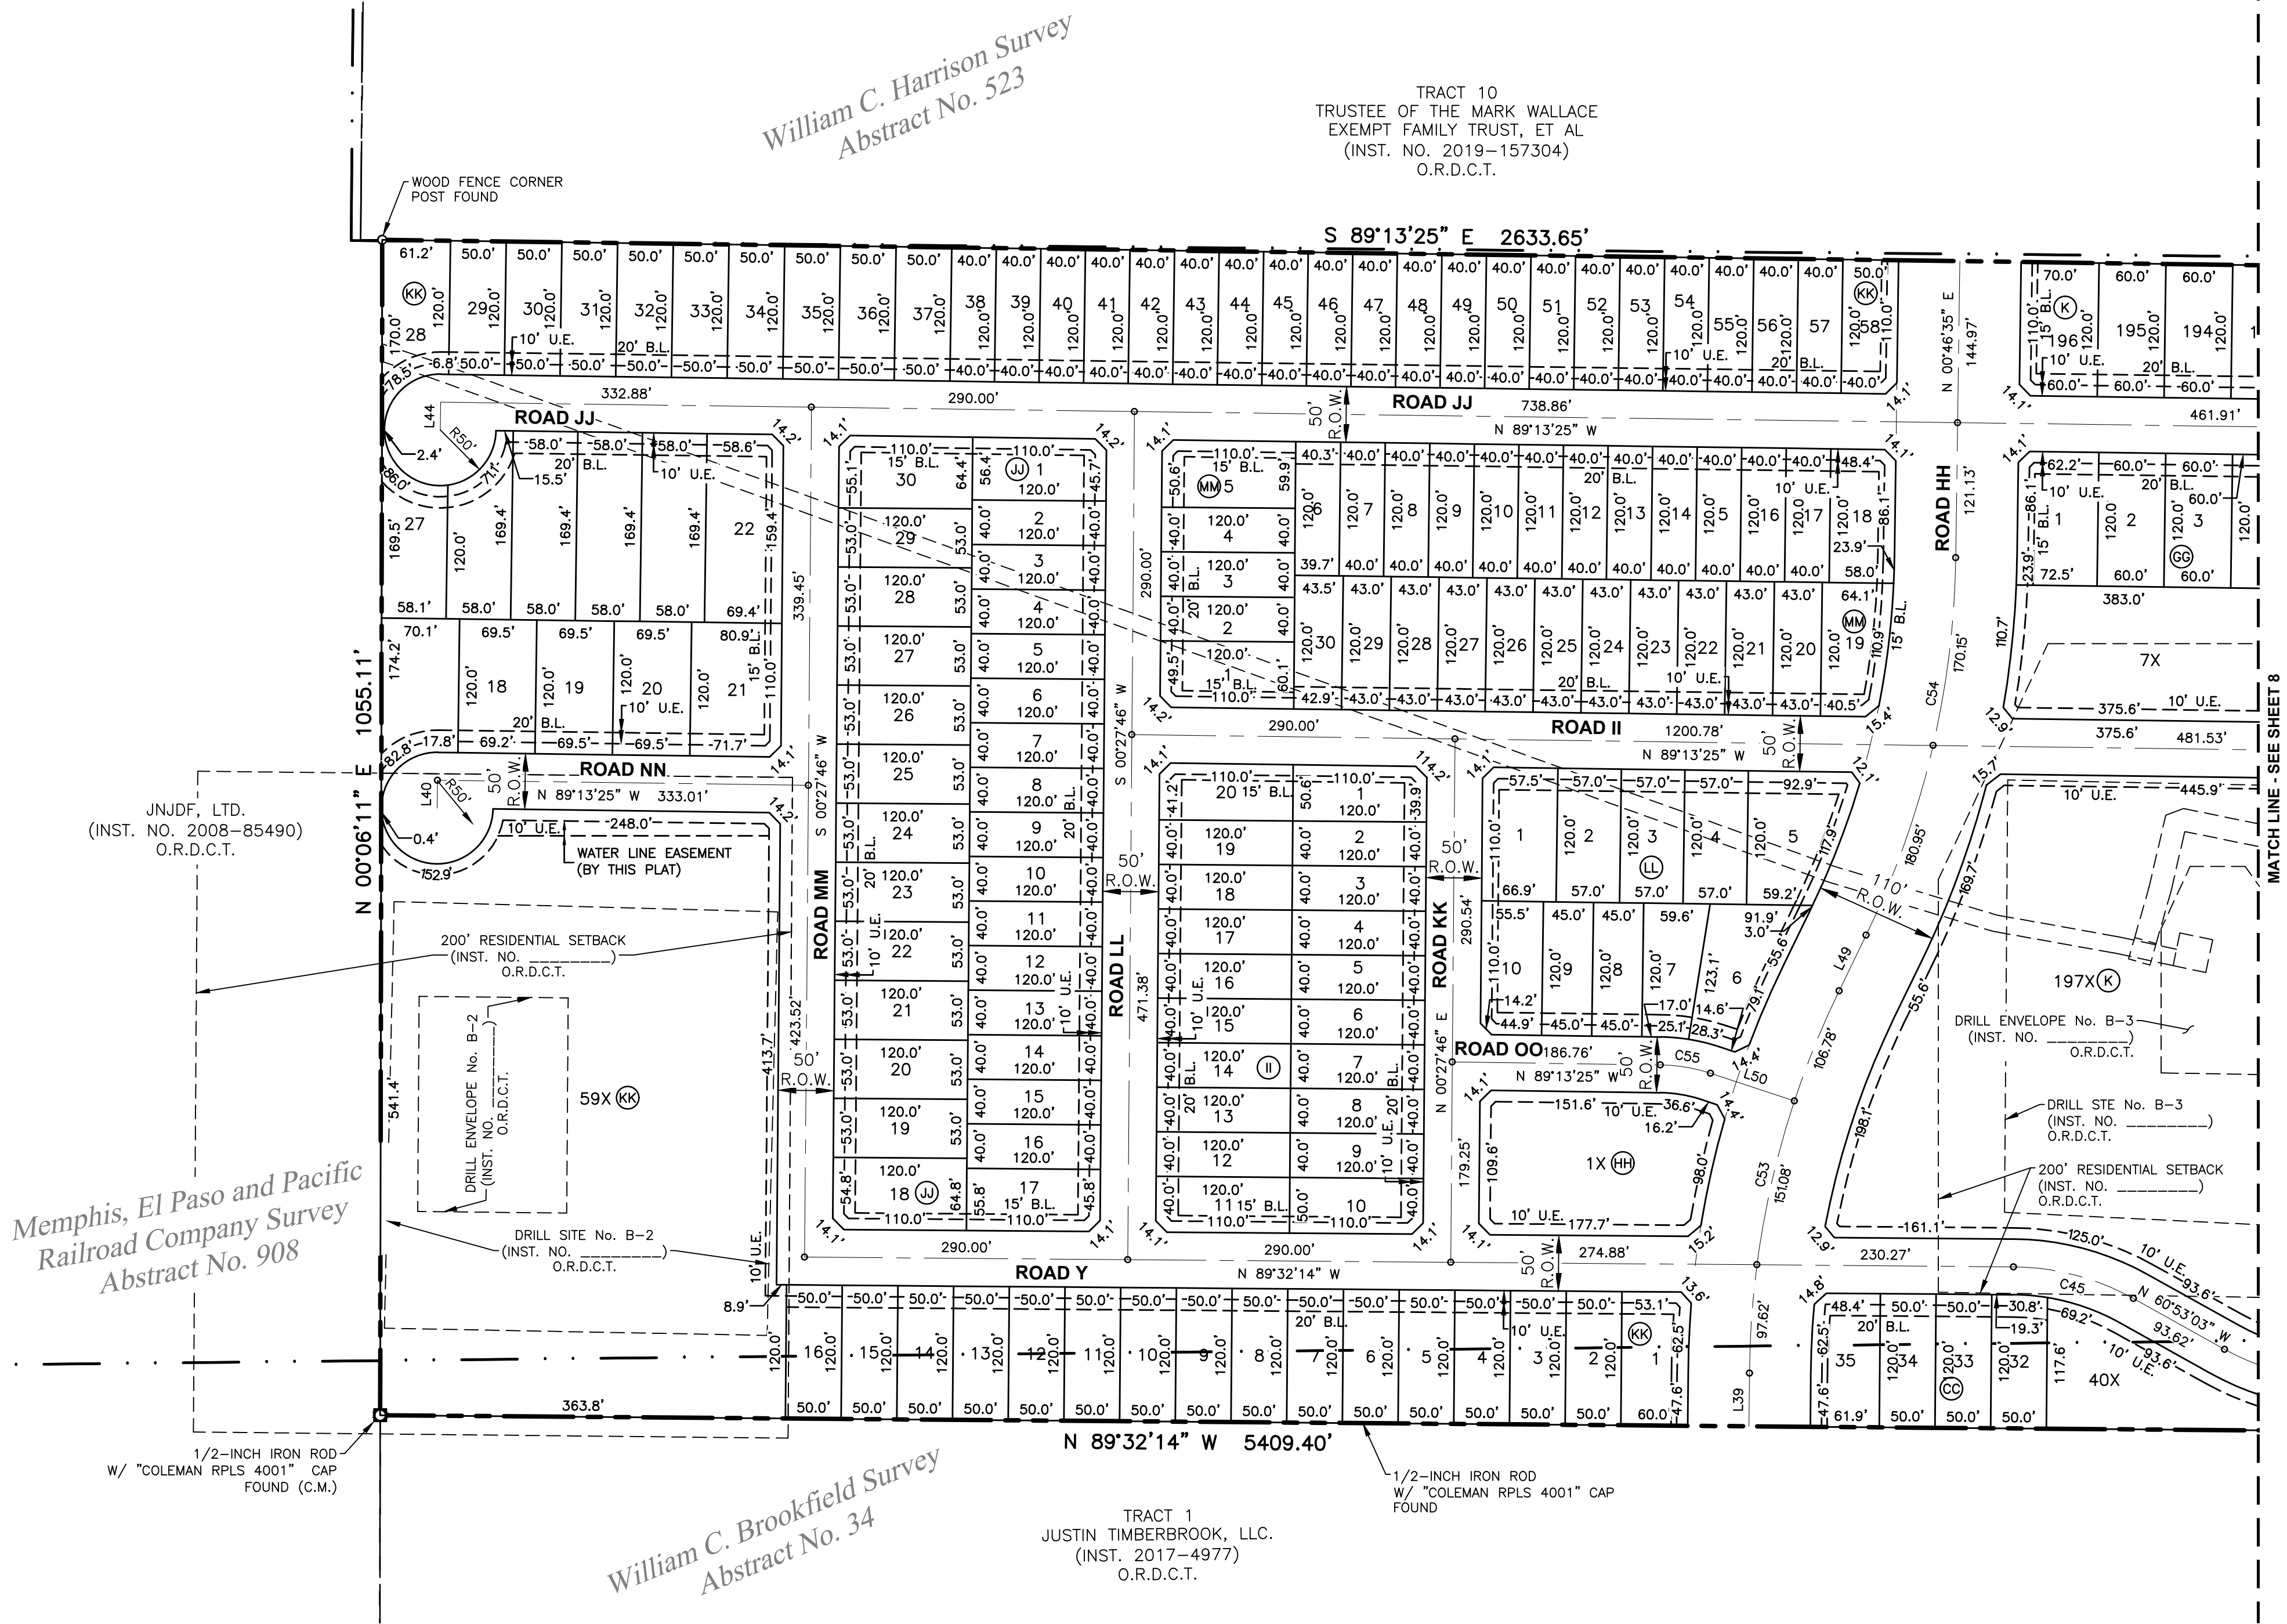

LEGEND	
	MONUMENT OF RECORD DIGNITY
	PROPERTY CORNER
	BOUNDARY LINE
	EXISTING EASEMENT LINE
	PROPOSED EASEMENT LINE
	ABSTRACT LINE
	FEMA FLOOD LINE
	POINT OF BEGINNING
	5/8-INCH IRON ROD
	WITNESS CAP SET
	INST. NO.
	VOL.
	PAGE
	DEED RECORDS OF DENTON COUNTY, TEXAS
	OFFICIAL RECORDS OF DENTON COUNTY, TEXAS

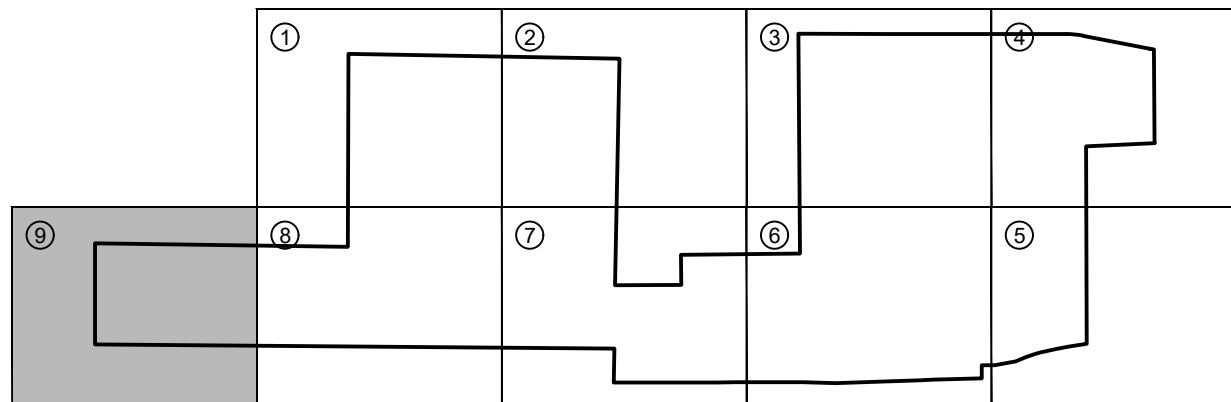

KEY MAP
(NOT TO SCALE)

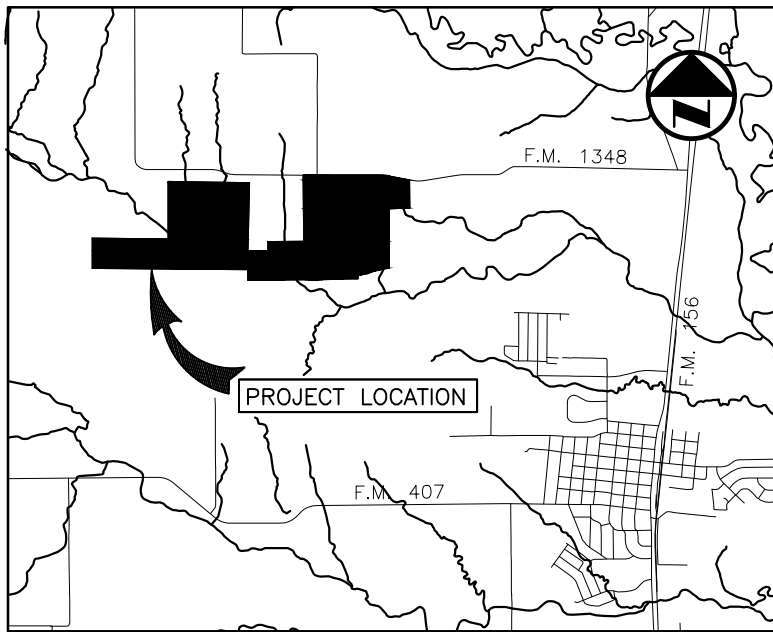

VICINITY MAP
(NOT TO SCALE)

PRELIMINARY PLAT
OLIVER CREEK RANCH

LOTS 1-60, 61X, BLOCK A; LOTS 1-17, 18X, BLOCK B; LOTS 1-30, 31X, BLOCK C; LOTS 1-52, 53X, BLOCK D; LOTS 1-11, 12X, BLOCK E; LOTS 1-16, BLOCK F; LOTS 1-56, 57X, 58X, BLOCK G; LOTS 1-17, BLOCK H; LOTS 1-13, BLOCK I; LOTS 1-29, 30X, BLOCK J; LOTS 1-196, 197X-199X, BLOCK K; LOTS 1-15, BLOCK L; LOTS 1-14, BLOCK M; LOTS 1-42, BLOCK N; LOTS 1-19, BLOCK O; LOTS 1-16, BLOCK P; LOTS 1-22, BLOCK Q; LOTS 1-23, 24X, BLOCK R; LOTS 1-10, BLOCK S; LOTS 1-14, BLOCK T; LOTS 1-27, 28X, BLOCK U; LOTS 1-27, BLOCK V; LOTS 1-23, BLOCK W; LOTS 1-16, BLOCK X; LOTS 1-12, 13X, BLOCK Y; LOTS 1-14, BLOCK Z; LOTS 1-9, 10X, BLOCK AA; LOTS 1-18, 19X, BLOCK BB; LOTS 1-35, 36X-40X, BLOCK CC; LOTS 1-14, BLOCK DD; LOTS 1-8, BLOCK EE; LOTS 1-3, 4X, BLOCK FF; LOTS 1-6, 7X, BLOCK GG; LOT 1X, BLOCK HH; LOTS 1-20, BLOCK II; LOTS 1-30, BLOCK JJ; LOTS 1-58, 59X, BLOCK KK; LOTS 1-10, BLOCK LL; LOTS 1-30, BLOCK MM;

BEING 570.976 ACRES SITUATED IN THE
WILLIAM C. HARRISON SURVEY, ABSTRACT NO. 523,
M.E.P.&P. R.R. CO. SURVEY, ABSTRACT NO. 908,
WILLIAM REED SURVEY, ABSTRACT NO. 1071,
JOSEPH SUTTON SURVEY, ABSTRACT NO. 1151,
S.F. REYNOLDS SURVEY, ABSTRACT NO. 1627,
CITY OF JUSTIN E.T.J., DENTON COUNTY, TEXAS
JUNE 10, 2024

CITY OF JUSTIN PROJECT NO. _____
SHEET 9 OF 11

[illegible]

LOT WIDTH	NUMBER	PERCENT
40'	379	37%
50'	373	36%
60'	279	27%
TOTAL 1031		

PRELIMINARY PLAT
OLIVER CREEK RANCH

LOTS 1-60, 61X, BLOCK A; LOTS 1-17, 18X, BLOCK B; LOTS 1-30, 31X, BLOCK C; LOTS 1-52, 53X, BLOCK D; LOTS 1-11, 12X, BLOCK E; LOTS 1-16, BLOCK F; LOTS 1-56, 57X, 58X, BLOCK G; LOTS 1-17, BLOCK H; LOTS 1-13, BLOCK I; LOTS 1-29, 30X, BLOCK J; LOTS 1-196, 197X-199X, BLOCK K; LOTS 1-15, BLOCK L; LOTS 1-14, BLOCK M; LOTS 1-42, BLOCK N; LOTS 1-19, BLOCK O; LOTS 1-16, BLOCK P; LOTS 1-22, BLOCK Q; LOTS 1-23, 24X, BLOCK R; LOTS 1-10, BLOCK S; LOTS 1-14, BLOCK T; LOTS 1-27, 28X, BLOCK U; LOTS 1-27, BLOCK V; LOTS 1-23, BLOCK W; LOTS 1-16, BLOCK X; LOTS 1-12, 13X, BLOCK Y; LOTS 1-14, BLOCK Z; LOTS 1-9, 10X, BLOCK AA; LOTS 1-18, 19X, BLOCK BB; LOTS 1-35, 36X-40X, BLOCK CC; LOTS 1-14, BLOCK DD; LOTS 1-8, BLOCK EE; LOTS 1-3, 4X, BLOCK FF; LOTS 1-6, 7X, BLOCK GG; LOT 1X, BLOCK HH; LOTS 1-20, BLOCK II; LOTS 1-30, BLOCK JJ; LOTS 1-58, 59X, BLOCK KK; LOTS 1-10, BLOCK LL; LOTS 1-30, BLOCK MM;

BEING 570.976 ACRES SITUATED IN THE
WILLIAM C. HARRISON SURVEY, ABSTRACT NO. 523,
M.E.P.&P. R.R. CO. SURVEY, ABSTRACT NO. 908,
WILLIAM REED SURVEY, ABSTRACT NO. 1071,
JOSEPH SUTTON SURVEY, ABSTRACT NO. 1151,
S.F. REYNOLDS SURVEY, ABSTRACT NO. 1627,
CITY OF JUSTIN E.T.J., DENTON COUNTY, TEXAS

JUNE 10, 2024

CITY OF JUSTIN PROJECT NO.

SHEET 10 OF 11

██████████

DCE



Contact
 (817) 758-

Telephone: (617) 732-

Copyright 2024

Page 25

G:\TXN\Projects\Taylor Morrison\12543-00-Owner-Creek_Ranch\SV04_CAD\12543-00_PPLT.dwg 2024-07-03 09:05 rtdwell

OWNER'S CERTIFICATE

STATE OF TEXAS
COUNTY OF DENTON

WHEREAS Denton Oliver Creek, LP and Denton Stuart Ridge, LLC., acting by and through the undersigned, their duly authorized agents, and Joshua A. Bethke, are the sole owners of those tracts of land located in William C. Harrison Survey, Abstract Number 523; the M.E.P.&P. R.R. Co. Survey, Abstract Number 908; the William Reed Survey, Abstract Number 1071; the Joseph Sutton Survey, Abstract Number 1151; and the S.F. Reynolds Survey, Abstract Number 1627 in Denton County, Texas, being all of that tract of land described in Special Warranty Deed to Denton Oliver Creek, LP, as recorded in Instrument Number 2021-229180 of the Official Records of Denton County, Texas, all of that tract of land described in General Warranty Deed to Denton Stuart Ridge, LLC. as recorded in Instrument Number 2022-106864 of said Official Records and all of that tract of land described in Special Warranty Deed with Vendor's Lien to Joshua A. Bethke as recorded in Instrument No. 2022-31193 of the Official Public Records; said 570.976 acre tract of land being more particularly described by metes and bounds as follows:

BEGINNING, at a 1/2-inch iron with "OWEN 5560" cap found at the northeast corner of said Denton Oliver Creek tract; said point being in the south right-of-way line of F.M. 1384 (80-foot wide right-of-way); said point being the northwest corner of that tract of land described as Tract One in Warranty Deed to Henry A. Pennington, Janice K. Coomer and Gary Michael Pennington as recorded in Volume 1474, Page 811 of the Deed Records of Denton County, Texas;

THENCE, with the east line of said Denton Oliver Creek tract, the following three (3) courses and distances:

South 00 degrees 21 minutes 00 seconds East, a distance of 973.41 feet to a 1/2-inch iron with "OWEN 5560" cap found for corner; said point being the southwest corner of said Pennington tract; said point being in the north line of that tract of land described in Special Warranty Deed to Susan H. Michaud, et al as recorded in Volume 4345 Page 516 and Volume 4345, Page 522 of said Deed Records;

South 87 degrees 10 minutes 00 seconds West, a distance of 712.46 feet to a 1/2-inch iron with "OWEN 5560" cap found at the northwest corner of said Michaud tract;

South 00 degrees 13 minutes 01 seconds East, with the west line of said Michaud tract, a distance of 2,055.21 feet to a point at the southeast corner of said Denton Oliver Creek tract; said point being in the north line of that called 411.268 acre tract of land described in Special Warranty Deed with Reservation of Reserved Substances to Justin Timberbrook, LLC as recorded in Instrument Number 2016-55837 of said Official Records;

THENCE, with the south line of said Denton Oliver Creek tract, the following twenty (20) courses and distances:

South 80 degrees 38 minutes 21 seconds West, along an old barbed wire fence, at a distance of 24.5 feet passing a wood fence corner post found, continuing in all a total distance of 197.40 feet to a point for corner;

South 79 degrees 48 minutes 06 seconds West, along said fence, a distance of 122.22 feet to a point for corner;

South 77 degrees 15 minutes 37 seconds West, along said fence, a distance of 173.28 feet to a point for corner;

South 75 degrees 33 minutes 19 seconds West, along said fence, a distance of 59.27 feet to a point for corner;

South 70 degrees 53 minutes 37 seconds West, along said fence, a distance of 103.09 feet to a point for corner;

South 67 degrees 32 minutes 32 seconds West along said fence, a distance of 112.17 feet to a point for corner;

South 79 degrees 28 minutes 02 seconds West, along said fence, a distance of 146.75 feet to a wood fence corner post found for corner;

South 78 degrees 00 minutes 08 seconds West, along said fence, a distance of 72.98 feet to a wood fence corner post found for corner;

South 89 degrees 40 minutes 49 seconds West, departing said fence, a distance of 136.91 feet to a point for corner;

South 00 degrees 19 minutes 11 seconds East, a distance of 136.70 feet to a point for corner;

South 88 degrees 49 minutes 57 seconds West, a distance of 506.57 feet to a point at the northwest corner of said 411.268 acre tract; said point being the northeast corner of that called 241.210 acre tract of land described in Special Warranty Deed to Justin Timberbrook, LLC as recorded in Instrument Number 2017-5803 of said Official Records;

South 86 degrees 30 minutes 23 seconds West, a distance of 130.74 feet to a point for corner;

South 88 degrees 05 minutes 08 seconds West, a distance of 888.24 feet to a point for corner;

North 88 degrees 19 minutes 54 seconds West, a distance of 342.20 feet to a 3/8 inch iron rod found for corner;

South 89 degrees 52 minutes 01 seconds West, a distance of 690.08 feet to a 3/8 inch iron rod found for corner;

South 89 degrees 08 minutes 49 seconds West, a distance of 205.87 feet to a 5/8 inch iron rod found at the northwest corner of said 241.210 acre tract; said point being the northeast corner of that called 18.000 acre tract of land described in General Warranty Deed to Keo Chanthalath, et al as recorded in Instrument Numbers 2012-136327 and 2013-2597 of said Official Records;

North 89 degrees 44 minutes 49 seconds West, a distance of 418.46 feet to a 1/2 inch iron rod found at the northwest corner of said 18.000 acre tract; said point being the northeast corner of that tract of land described as Tract 1 in Special Warranty Deed to Justin Timberbrook, LLC as recorded in Instrument Number 2017-4977 of said Official Records;

South 89 degrees 51 minutes 07 seconds West, a distance of 651.30 feet to a 1/2 inch iron rod found for corner;

North 00 degrees 38 minutes 39 seconds East, a distance of 352.67 feet to a 1/2 inch iron rod found for corner;

North 89 degrees 32 minutes 14 seconds West, at a distance of 987.44 feet passing a 1/2 inch iron rod with "COLEMAN RPLS 4001" cap found, at a distance of 2,777.28 passing a 1/2 inch iron rod with with illegible cap found for corner, at a distance of 4,527.42 feet passing a 1/2 inch iron rod with "COLEMAN RPLS 4001" cap found, continuing in all a total distance of 5,409.40 feet to 1/2 inch iron rod with "COLEMAN RPLS 4001" cap found at the southwest corner of said Denton Oliver Creek tract and the northwest corner of said Tract 1; said point being in the east line of that tract of land described in Special Warranty Deed to JNJDF, Ltd. as recorded in Instrument Number 2008-85490 of said Official Records;

THENCE, North 00 degrees 06 minutes 11 seconds East, with the west line of said Denton Oliver Creek tract and with the east line of said JNJDF tract, a distance of 1,055.11 feet to a wood fence corner post found at the northwest corner of said Denton Oliver Creek tract; said point being in the south line of that tract of land described as Tract 10 in Special Warranty Deed to Trustee of the Mark Wallace Exempt Family Trust, et al as recorded in Instrument Number 2019-157304 of said Official Records;

THENCE, South 89 degrees 13 minutes 25 seconds East, with the north line of said Denton Oliver Creek tract and with the south line of said Tract 10, a distance of 2,633.65 feet to a wood fence corner post found; said point being the southeast corner of said Tract 10;

THENCE, North 00 degrees 07 minutes 19 seconds East, with the west line of said Denton Oliver Creek tract and with the east line of said Tract 10, a distance of 2,009.39 feet to a wood fence corner post found at the most northerly northwest corner of said Denton Oliver Creek tract; said point being in the south line of that tract of land described as Tract 11 in said Special Warranty Deed to Trustee of the Mark Wallace Exempt Family Trust;

THENCE, South 88 degrees 59 minutes 56 seconds East, with the north line of said Denton Oliver Creek tract, a distance of 2,826.49 feet to a wood fence corner post found at a salient corner in the north line of said Denton Oliver Creek tract; said point being in the west line of that called 43.439 acre tract of land described in Special Warranty Deed to Billie Louise Brasher as recorded in Instrument Number 2021-12751 of said Official Records;

THENCE, South 01 degrees 10 minutes 06 seconds West, with the west line of said 43.439 acre tract, a distance of 2,362.40 feet to a point for corner; from said point a 3/8-inch iron rod found bears South 49 degrees 42 minutes West, a distance of 1.4 feet;

THENCE, with the north line of said Denton Oliver Creek tract and the south line of said 43.439 acre tract, the following three (3) courses and distances:

North 89 degrees 41 minutes 24 seconds East, a distance of 689.40 feet to a point for corner;

North 00 degrees 40 minutes 55 seconds West, a distance of 311.78 feet to a point for corner;

North 89 degrees 19 minutes 09 seconds East, a distance of 1,240.70 feet to a wood fence corner post found at the southeast corner of said 43.439 acre tract;

THENCE, North 00 degrees 23 minutes 18 seconds West, with the west line of said Denton Oliver Creek tract, a distance of 2,290.64 feet to a wood fence corner post found; said point being the northeast corner of that tract of land described as Tract Two in Special Warranty Deed to Peggy DeAnne Hatfield as recorded in Instrument Number 2021-12752 of said Official Records; said point being in the south line of said F.M. 1384;

THENCE, with the north line of said Denton Oliver Creek tract and the south line of said F.M. 1384, the following five (5) calls:

South 89° 43' 00" East, a distance of 919.41 feet to a point for corner;

South 89° 59' 19" East, a distance of 1,874.35 feet to a point for corner at the beginning of a tangent curve to the right;

In a southeasterly direction, with said curve to the right, an arc length of 177.93 feet, having a radius of 911.89 feet, a central angle of 11° 10' 47", and a chord which bears South 84° 23' 56" East, 177.65 feet to a point for corner;

South 78° 48' 32" East, a distance of 700.66 feet to a 1/2-inch iron with "OWEN 5560" cap found for corner at the beginning of a tangent curve to the left;

In a southeasterly direction, with said curve to the left, an arc length of 44.41 feet, having a radius of 749.85 feet, a central angle of 03° 23' 36", and a chord which bears South 80° 30' 20" East, 44.40 feet to the POINT OF BEGINNING and containing an area of 570.976 acres or 24,871,702 square feet of land, more or less.

OWNER'S DEDICATION

NOW THEREFORE, KNOW ALL PERSONS BY THESE PRESENTS:

THAT, Denton Oliver Creek, LP, Denton Stuart Ridge, LLC., and Joshua A. Bethke, do hereby adopt this plat designating the herein described real property as OLIVER CREEK RANCH, an addition to Denton County, Texas, and do hereby dedicate to the publics' use the streets, alleys, rights-of-way, and any other public areas shown on this plat.

EXECUTED this the ____ day of _____, 2024.

Denton Oliver Creek, LP

Signature _____ Printed Name / Title _____

STATE OF _____
COUNTY OF _____

BEFORE ME, the undersigned authority, a Notary Public FOR THE State Texas, on this day personally appeared _____, known to me to be the person whose name is subscribed to the foregoing instrument, and acknowledged to me that he/she executed the same for the purpose and consideration therein expressed in the capacity therein stated, and as the act and deed of said partnership.

GIVEN UNDER MY HAND AND SEAL OF OFFICE this the ____ day of _____, 2024.

Notary Public

My commission expires: _____

EXECUTED this the ____ day of _____, 2024.

Denton Stuart Ridge, LLC

Signature _____ Printed Name / Title _____

STATE OF _____
COUNTY OF _____

BEFORE ME, the undersigned authority, a Notary Public FOR THE State Texas, on this day personally appeared _____, known to me to be the person whose name is subscribed to the foregoing instrument, and acknowledged to me that he/she executed the same for the purpose and consideration therein expressed in the capacity therein stated, and as the act and deed of said partnership.

GIVEN UNDER MY HAND AND SEAL OF OFFICE this the ____ day of _____, 2024.

Notary Public

My commission expires: _____

EXECUTED this the ____ day of _____, 2024.

Joshua A. Bethke

Signature _____ Printed Name / Title _____

STATE OF _____
COUNTY OF _____

BEFORE ME, the undersigned authority, a Notary Public FOR THE State Texas, on this day personally appeared Joshua A. Bethke, known to me to be the person whose name is subscribed to the foregoing instrument, and acknowledged to me that he/she executed the same for the purpose and consideration therein expressed in the capacity therein stated, and as the act and deed of said individual.

GIVEN UNDER MY HAND AND SEAL OF OFFICE this the ____ day of _____, 2024.

Notary Public

My commission expires: _____


SURVEYOR'S CERTIFICATE

STATE OF TEXAS
COUNTY OF TARRANT

That I, René Silvas, a Registered Professional Land Surveyor in the State of Texas, do hereby certify that this plat is true and correct and was prepared from an actual survey on the ground made by me or under my direction and supervision.

Dated this the ____ day of _____, 2024.

René Silvas
RPLS No. 5921

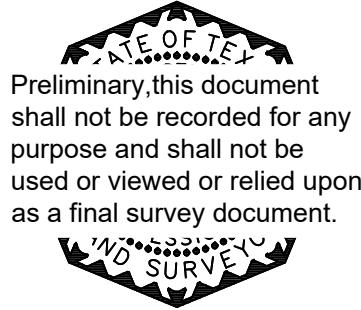

Preliminary, this document shall not be recorded for any purpose and shall not be used or viewed or relied upon as a final survey document.

NOTARY CERTIFICATE

STATE OF TEXAS
COUNTY OF TARRANT

BEFORE ME, the undersigned authority, a Notary Public in and for said county and state, on this day personally appeared René Silvas, known to me to be the person whose name is subscribed to the foregoing instrument and acknowledged to me that he executed the same for the purpose and consideration thereof expressed and in the capacity therein stated and as the act and deed therein stated.

GIVEN UNDER MY HAND AND SEAL OF OFFICE

THIS ____ DAY OF _____, 2024.

NOTARY PUBLIC in and for the STATE OF TEXAS

WHEREAS the Planning and Zoning Commission of the City of Justin, Texas, voted affirmatively on this ____ day of _____, 20____, to recommend approval of this plat by the City Council.

Chairman, Planning and Zoning Commission

Attest: Secretary, Planning and Zoning Commission

WHEREAS the City Council of the City of Justin, Texas, voted affirmatively on this ____ day of _____, 20____, to approve this plat for filing of record.

Mayor, City of Justin

Attest: City Secretary

PRELIMINARY PLAT
OLIVER CREEK RANCH

LOTS 1-60, 61X, BLOCK A; LOTS 1-17, 18X, BLOCK B; LOTS 1-30, 31X, BLOCK C; LOTS 1-52, 53X, BLOCK D; LOTS 1-11, 12X, BLOCK E; LOTS 1-16, BLOCK F; LOTS 1-56, 57X, 58X, BLOCK G; LOTS 1-17, BLOCK H; LOTS 1-13, BLOCK I; LOTS 1-29, 30X, BLOCK J; LOTS 1-196, 197X-199X, BLOCK K; LOTS 1-15, BLOCK L; LOTS 1-14, BLOCK M; LOTS 1-42, BLOCK N; LOTS 1-19, BLOCK O; LOTS 1-16, BLOCK P; LOTS 1-22, BLOCK Q; LOTS 1-23, 24X, BLOCK R; LOTS 1-10, BLOCK S; LOTS 1-14, BLOCK T; LOTS 1-27, 28X, BLOCK U; LOTS 1-27, BLOCK V; LOTS 1-23, BLOCK W; LOTS 1-16, BLOCK X; LOTS 1-12, 13X, BLOCK Y; LOTS 1-14, BLOCK Z; LOTS 1-9, 10X, BLOCK AA; LOTS 1-18, 19X, BLOCK BB; LOTS 1-35, 36X-40X, BLOCK CC; LOTS 1-14, BLOCK DD; LOTS 1-8, BLOCK EE; LOTS 1-3, 4X, BLOCK FF; LOTS 1-6, 7X, BLOCK GG; LOT 1X, BLOCK HH; LOTS 1-20, BLOCK II; LOTS 1-30, BLOCK JJ; LOTS 1-58, 59X, BLOCK KK; LOTS 1-10, BLOCK LL; LOTS 1-30, BLOCK MM; BEING 570.976 ACRES SITUATED IN THE WILLIAM C. HARRISON SURVEY, ABSTRACT NO. 523, M.E.P.&P. R.R. CO. SURVEY, ABSTRACT NO. 908, WILLIAM REED SURVEY, ABSTRACT NO. 1071, JOSEPH SUTTON SURVEY, ABSTRACT NO. 1151, S.F. REYNOLDS SURVEY, ABSTRACT NO. 1627, CITY OF JUSTIN E.T.J., DENTON COUNTY, TEXAS
JUNE 10, 2024
CITY OF JUSTIN PROJECT NO. _____
SHEET 10 OF 11

OWNER
DENTON OLIVER CREEK, LP
9219 Arbor Trail Drive
Dallas, TX 75243-6309
Contact: Justin Bono
Phone: (214) 662-5530


OWNER
DENTON STUART RIDGE, LLC.
3625 Hall Street, Suite 720
Dallas, TX 75219
Contact: Justin Bono
Phone: (214) 662-5530

OWNER
JOSHUA A. BETHKE
16000 North Dallas Parkway, Suite 350
Dallas, TX 75248
Phone: 972-982-9454

DEVELOPER
ASTRA DEVELOPMENT
3625 Hall Street, Suite 720
Dallas, TX 75219
Contact: Justin Bono
Phone: (214) 662-5530

SURVEYOR
BGE, Inc.
777 Main Street, Suite 1900, Fort Worth, TX 76102
Tel: 817-887-6130 • www.bgeinc.com
TBPLS Registration No. 10194416
Contact: René Silvas, R.P.L.S.
Telephone: (817) 752-4183 • Email: rsilvas@bgeinc.com
Copyright 2024

OLIVER CREEK RANCH
CONCEPTUAL ENGINEERING PLANS
CITY OF JUSTIN ETJ, DENTON COUNTY, TEXAS
JUNE 2024

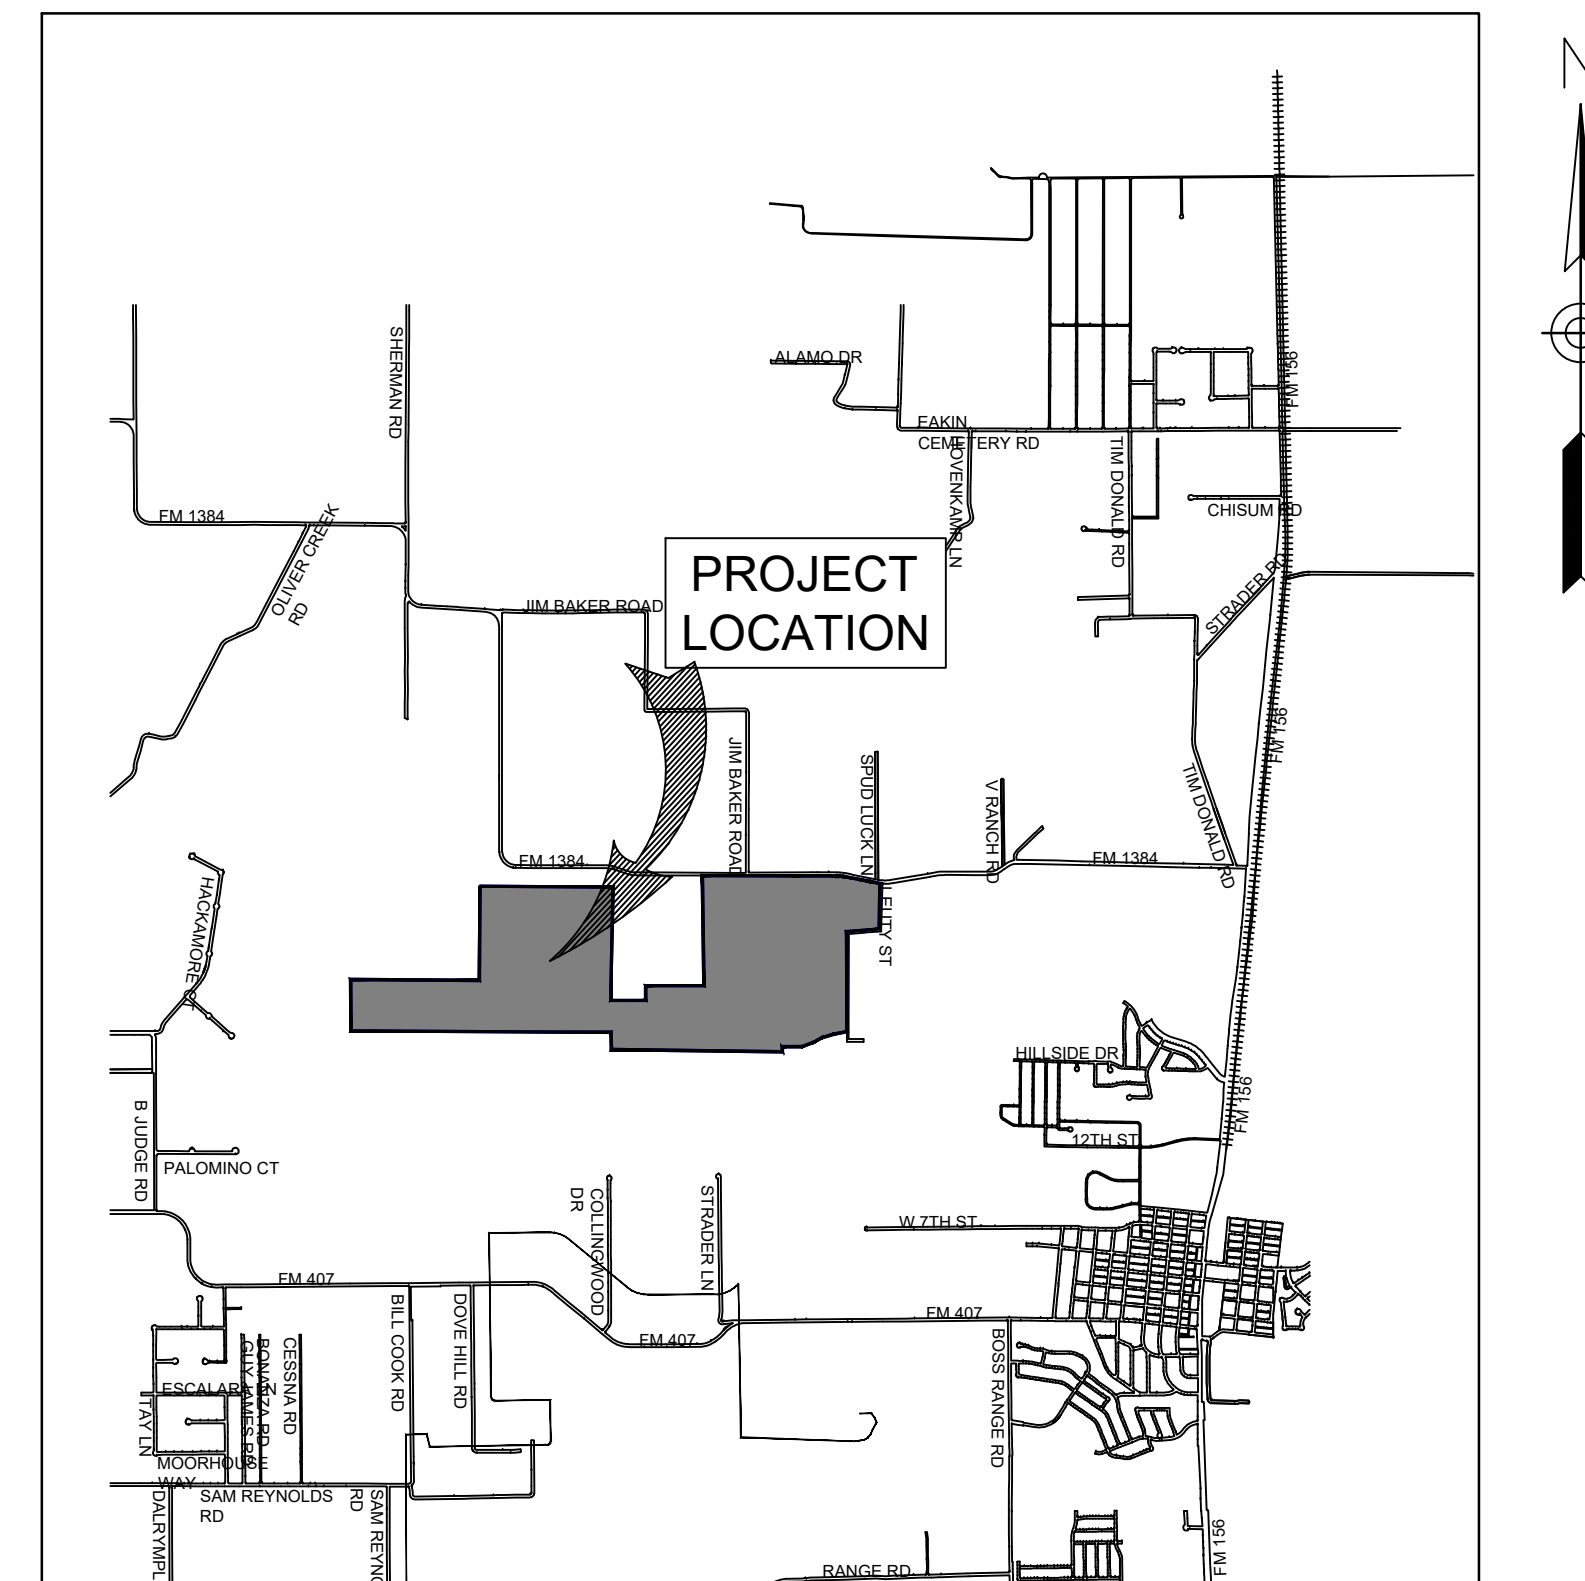

VICINITY MAP

(NOT TO SCALE)

Sheet List Table	
SHEET NO.	SHEET TITLE
1	COVER SHEET
2	CONCEPTUAL PLAN WATER & SEWER LAYOUT
3	CONCEPTUAL PLAN WATER & SEWER LAYOUT
4	CONCEPTUAL PLAN STORM & DRAINAGE LAYOUT
5	CONCEPTUAL PLAN STORM & DRAINAGE LAYOUT
6	CONCEPTUAL PLAN STREET LIGHTING
7	CONCEPTUAL PLAN STREET LIGHTING
8	CONCEPTUAL PLAN STREET CROSS-SECTION DETAIL
9	CONCEPTUAL PLAN OVERALL SITE EXHIBIT
10	CONCEPTUAL PLAN OVERALL SITE EXHIBIT

OWNER

ASTRA DEVELOPMENT
3625 N HALL STREET,
DALLAS, TX 75219
CONTACT: JUSTIN BONO
PHONE: 214-662-5530

DEVELOPER

TAYLOR MORRISON
6735 SALT CEDAR WAY,
FRISCO, TX 75034
CONTACT: REBECCA ZOOK
PHONE: 469-252-2200



BGE, Inc.
2595 Dallas Pkwy, Suite 101, Frisco, TX 75034
Tel: 972-464-4800 • www.bgeinc.com
TBPE Registration No. F-1046
Contact: Leslie Madison
Tel: 972-464-4800 • lmadison@bgeinc.com



Diagram illustrating the plan view of a 50' ROW (Right of Way) showing the layout of water and sanitary lines, including dimensions and labels.

Key dimensions and labels include:

- MIN 2' BETWEEN SS SERVICE CONNECTIONS
- ROW LINE
- 1' TYP
- 10' TYP
- ε LOT
- WATER LINE
- 50' ROW
- BACK OF CURB
- ε
- SANITARY
- MIN 1' BETWEEN WATER SERVICE CONNECTIONS
- 5.5'

NOTES:

- 1) ALL WATER IS 8" UNLESS STATED OTHERWISE.
- 2) ALL SANITARY SEWER IS 8" UNLESS STATED OTHERWISE.
- 3) ALL STORM SEWER, DRAINAGE, STREETS & OPEN SPACE SHALL BE MAINTAINED BY THE MUD.

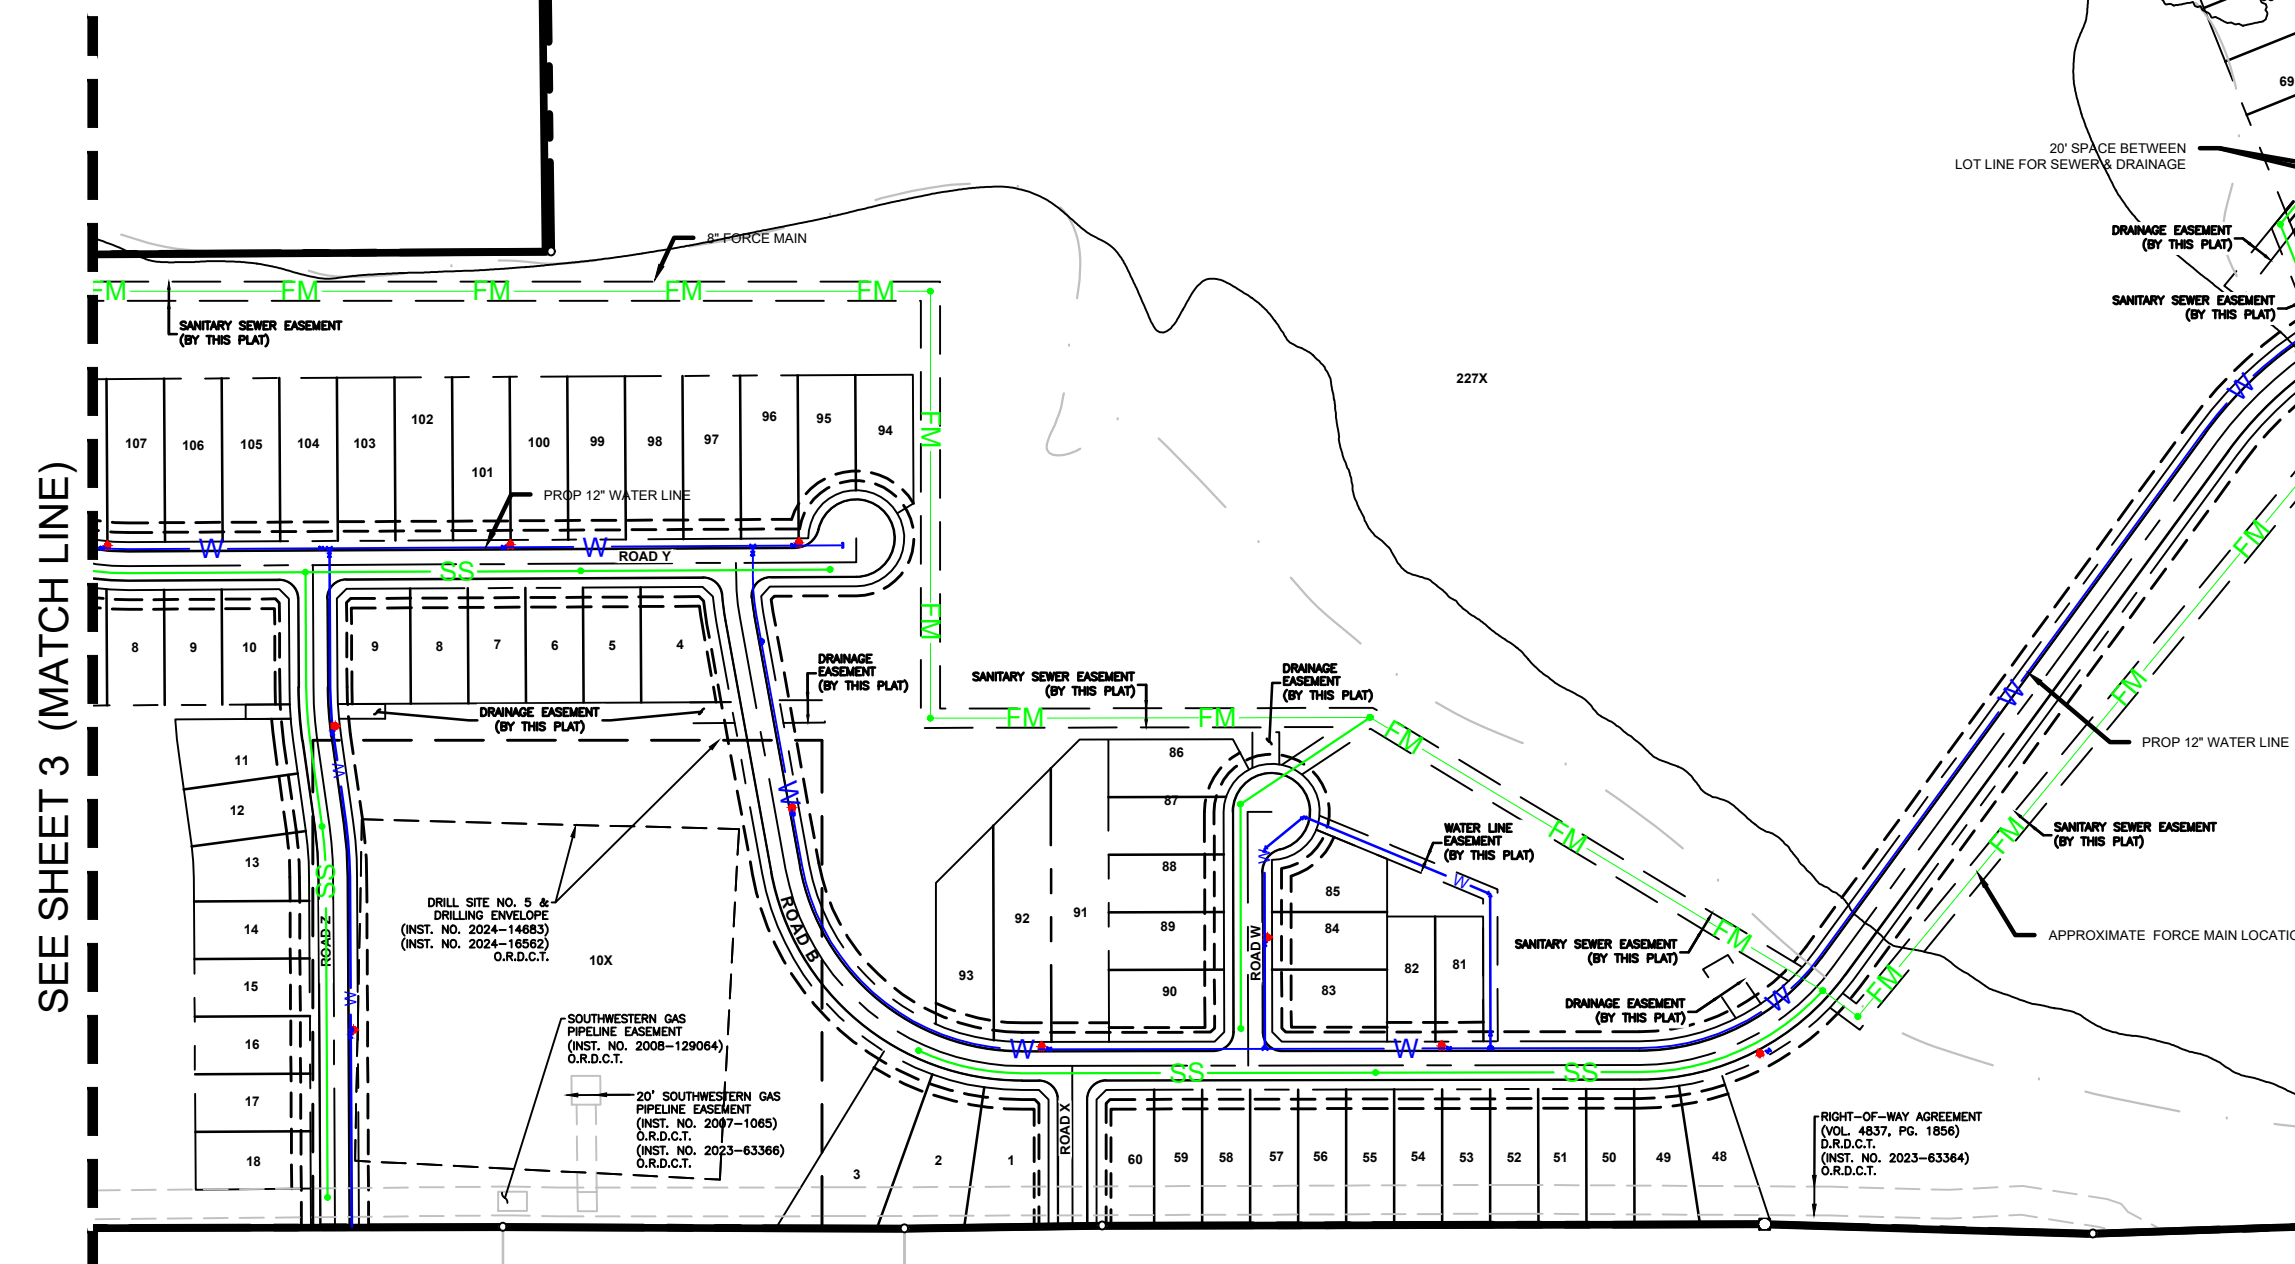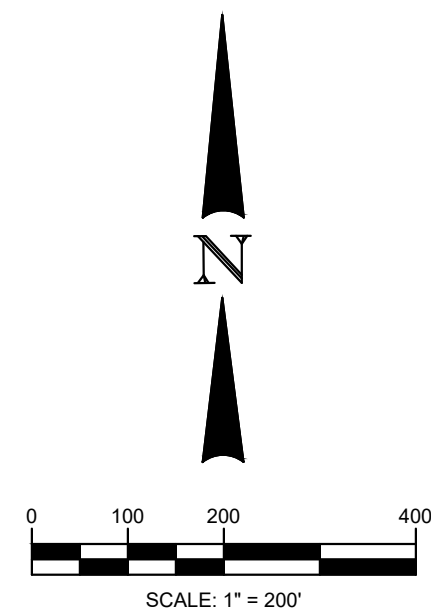

S:\TXN\Projects\Twyler Morrison\12543-00-Oliver Creek Ranch\LD-NTX\01 CADD\01 SHTS\PRELIMINARY\12543 WATER & SEWER LAYOUT.dwg, 03/03/2024 2:05pm mbrmings

BCE INC

BGE, Inc.
2595 Dallas Parkway, Suite 101
Frisco, TX 75034
: 972-464-4800 • www.bgeinc.com
TBPE Registration No. F-1046
Copyright 2022

DEVELOPER
TAYLOR MORRISON
6735 SALT CEDAR WAY,
FRISCO, TX 75034
TEL: (469) 252-2200
CONTACT: REBECCA ZOOK

OWNER
ASTRA DEVELOPMENT
3625 N HALL STREET,
DALLAS, TX 75219
TEL: (214) 662-5530
CONTACT: JUSTIN BONO

TAYLOR MORRISON

**CONCEPTUAL PLAN
WATER & SEWER LAYOUT**

**CONCEPTUAL ENGINEERING
OLIVER CREEK RANCH**

CITY OF JUSTIN ET.J. DENTON COUNTY, TEXAS



	PROPOSED FIRE HYDRANT ASSEMBLY (INCLUDES 6" GATE VALVE AND BOX)
	PROPOSED 8"12" WATER LINE
	PROPOSED GATE VALVE
	PROPOSED WATER SERVICE
	PROPOSED SANITARY SEWER w/ MANHOLE
	PROPOSED FORCE MAIN

!!CAUTION !!
Contractor to Verify exact location & Depth of
Exist Facilities Prior to any Construction
Activities

CAUTION !!!
CONTACT: 1-800-DIG-TESS
48 HOURS PRIOR TO CONSTRUCTION

CHECKED BY:	LM
DESIGNED BY:	XX
DATE:	April 2024
PROJECT NUMBER:	000012543-00

OF 10

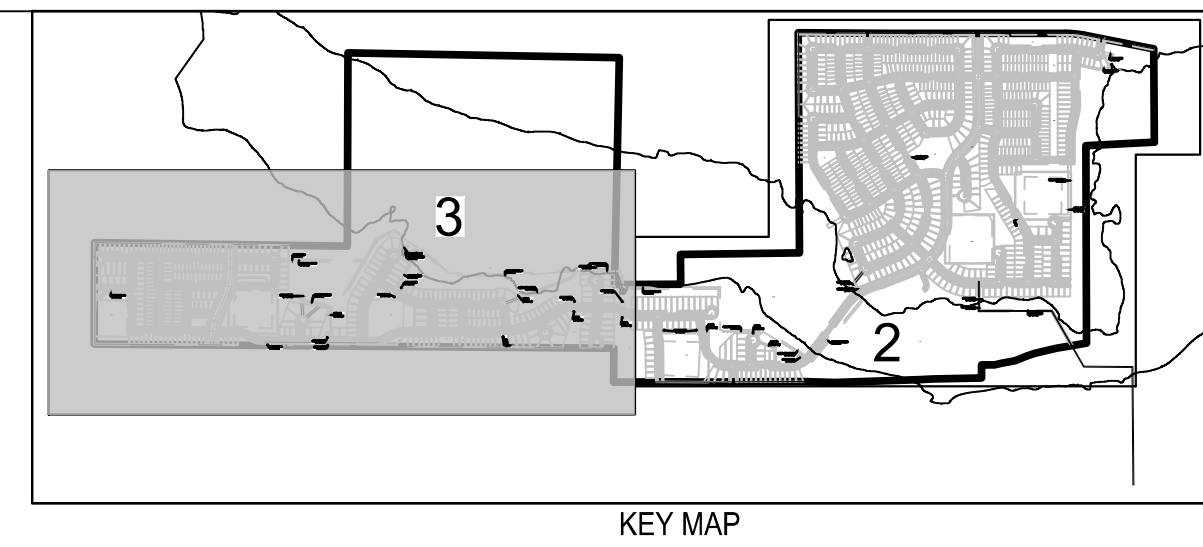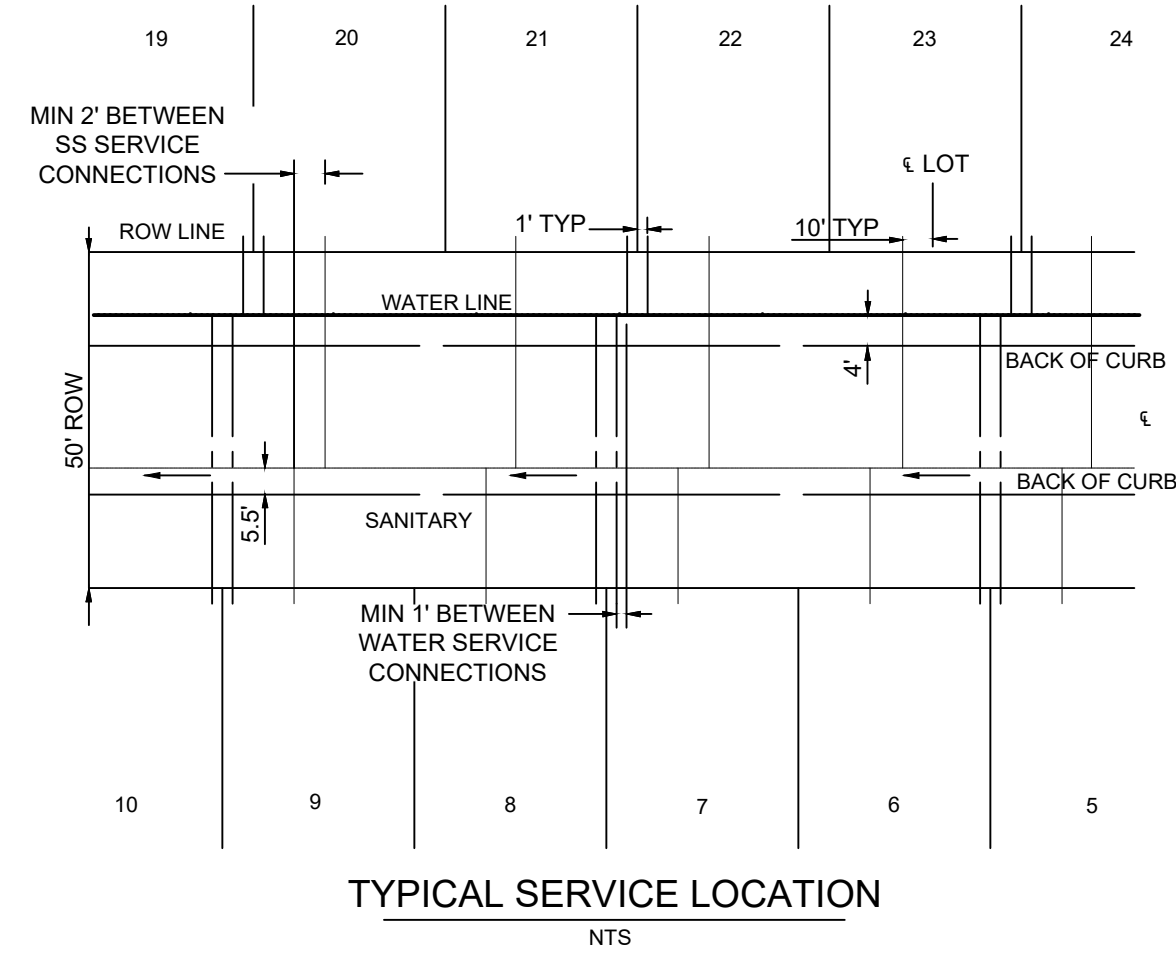

BGE, Inc.
2595 Dallas Parkway, Suite 101
Frisco, TX 75034
Tel: 972-464-4800 • www.bgeinc.com
TBPE Registration No. F-1046
Copyright 2022

DEVELOPER
TAYLOR MORRISON
6735 SALT CEDAR WAY,
FRISCO, TX 75034
TEL: (469) 252-2200
CONTACT: REBECCA ZOOK

OWNER
ASTRA DEVELOPMENT
3625 N HALL STREET,
DALLAS, TX 75219
TEL: (214) 662-5530
CONTACT: JUSTIN BONO

CONCEPTUAL PLAN
WATER & SEWER LAYOUT

CONCEPTUAL ENGINEERING
OLIVER CREEK RANCH
CITY OF JUSTIN ETJ, DENTON COUNTY, TEXAS

!!CAUTION !!
Contractor to Verify exact location & Depth of
Exist Facilities Prior to any Construction
Activities

CAUTION !!!
CONTACT: 1-800-DIG-TESS
48 HOURS PRIOR TO CONSTRUCTION


[illegible]

CHECKED BY:	LM
DESIGNED BY:	XX
DATE:	April 2024
PROJECT NUMBER:	000012543-00


SHEET NO

3

OF 10

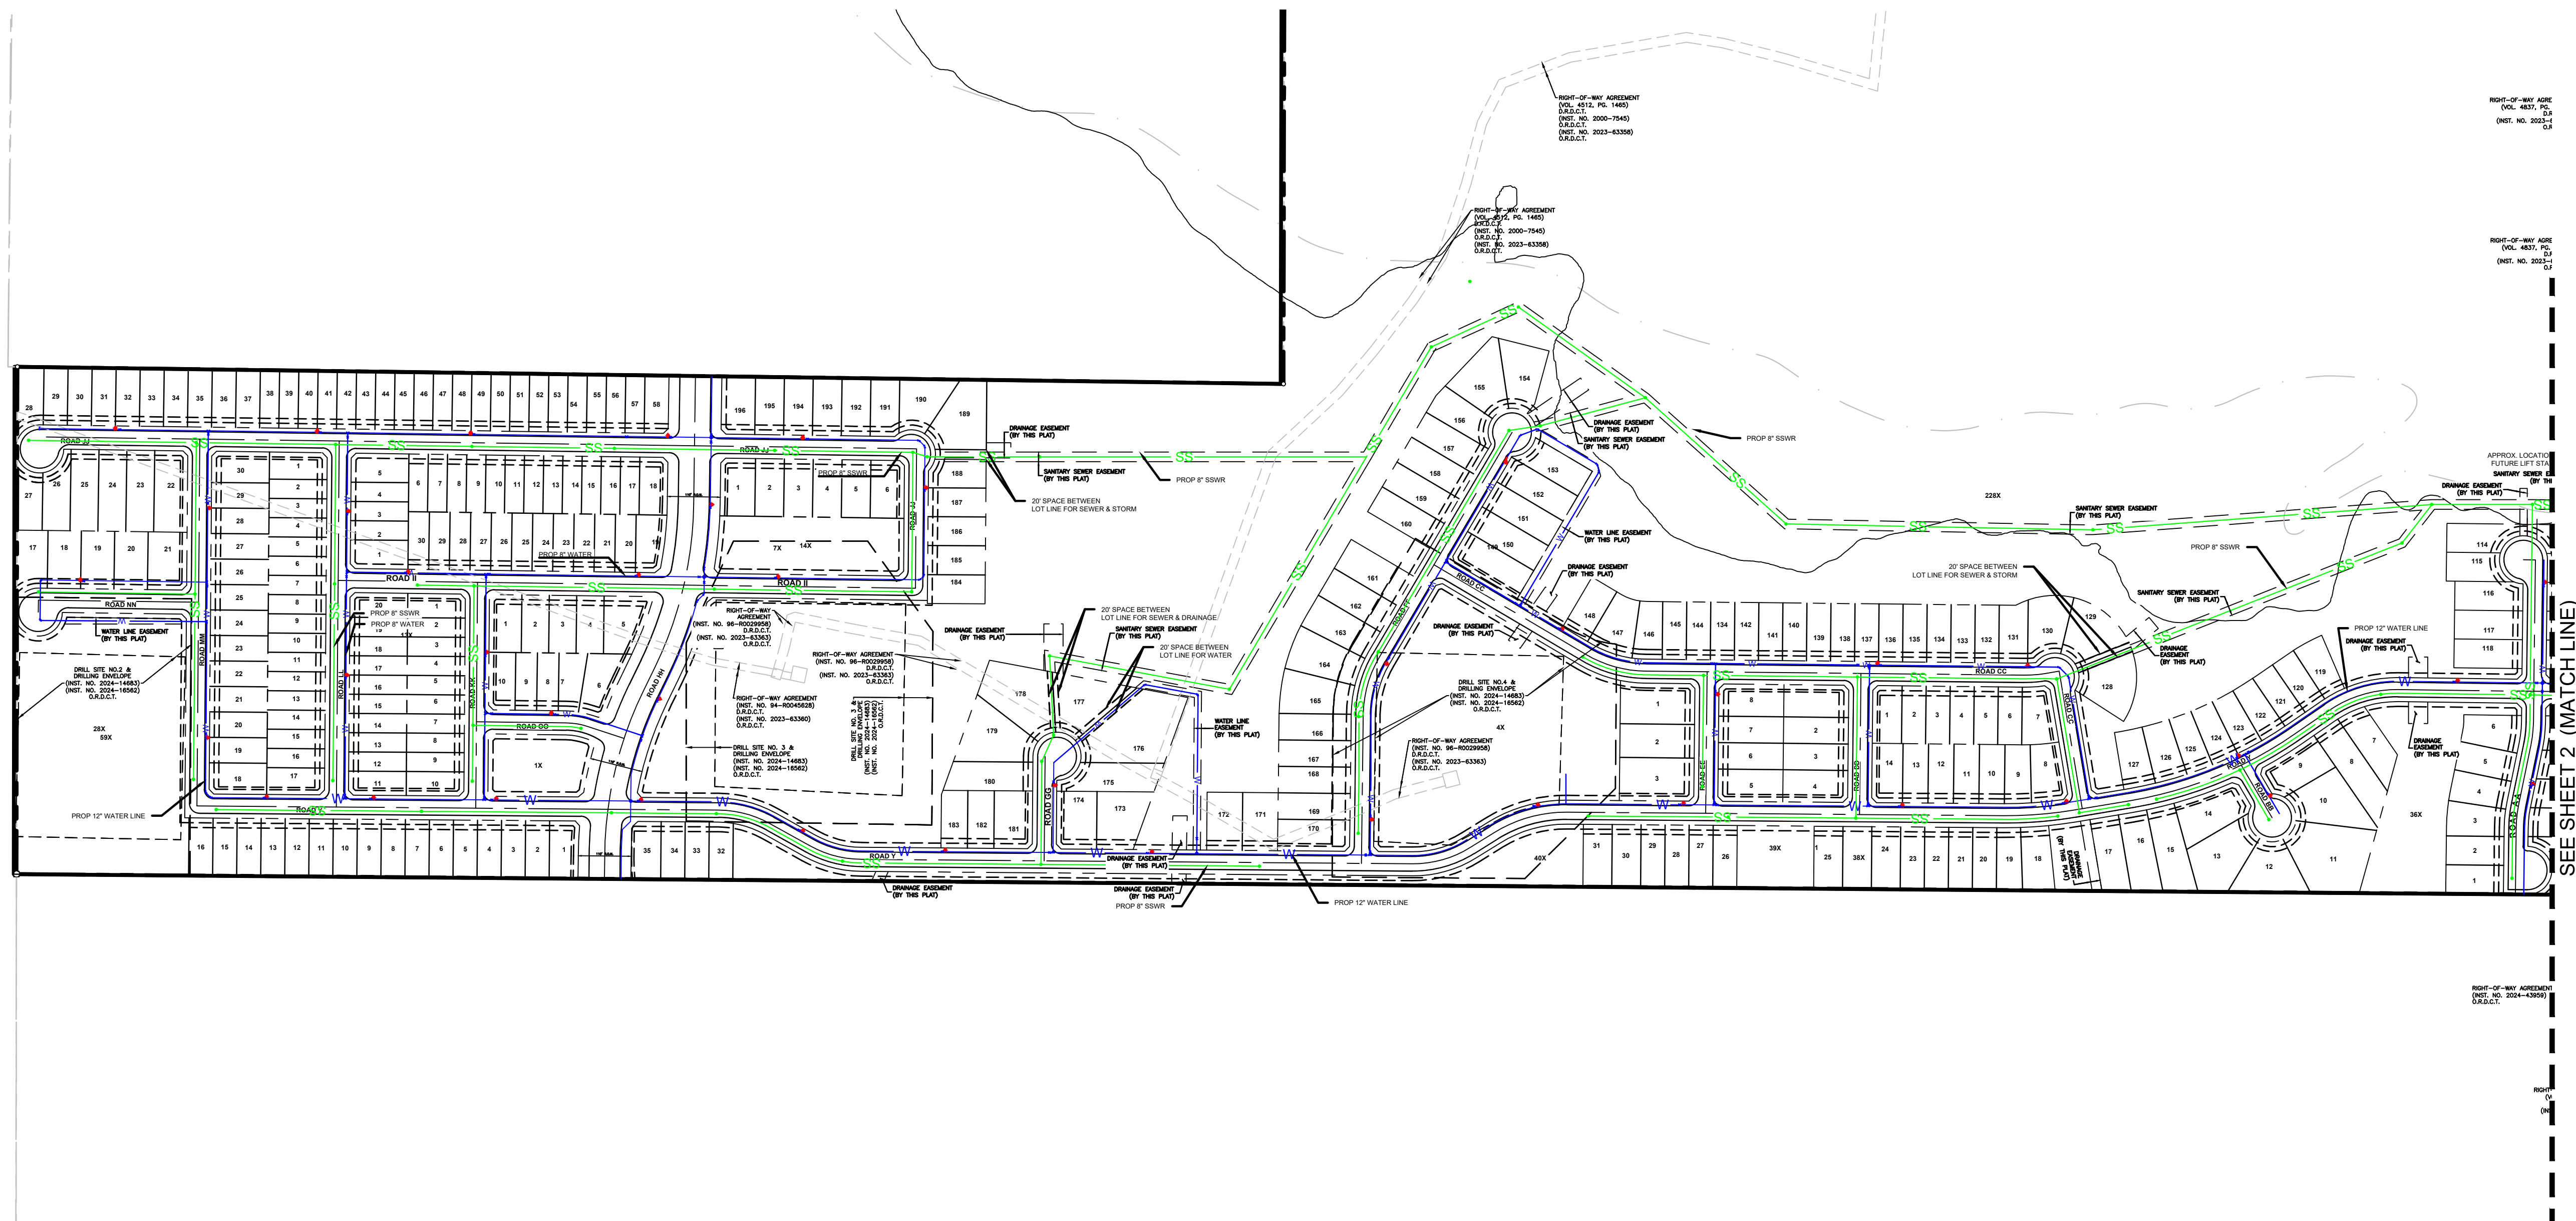

DRAINAGE AREA TABLE						
DRAINAGE AREA NO.	AREA (AC)	C	TIME OF CONCENTRATION (Tc)	INTENSITY 100 YR (IN/HR)	Q100 (CFS)	COLLECTION POINT
A	57.72	0.65	15.00	9.60	360.20	INLET XX
B	41.21	0.65	15.00	9.60	257.17	INLET XX
C	30.03	0.65	15.00	9.60	187.39	INLET XX
D	38.57	0.65	15.00	9.60	240.67	INLET XX
E	5.68	0.65	15.00	9.60	35.45	INLET XX
F	2.10	0.65	15.00	9.60	13.12	INLET XX
G	13.83	0.65	15.00	9.60	86.30	INLET XX
H	4.41	0.65	15.00	9.60	27.51	INLET XX
I	17.22	0.65	15.00	9.60	107.46	INLET XX
J	7.81	0.65	15.00	9.60	48.76	INLET XX
K	10.99	0.55	15.00	7.84	47.37	INLET XX
L	35.53	0.65	15.00	9.60	221.68	INLET XX
OS-1	3.32	0.30	15.00	9.60	9.55	INLET XX
OS-2	2.96	0.30	15.00	9.60	8.53	INLET XX
OS-3	4.59	0.30	15.00	9.60	13.21	INLET XX

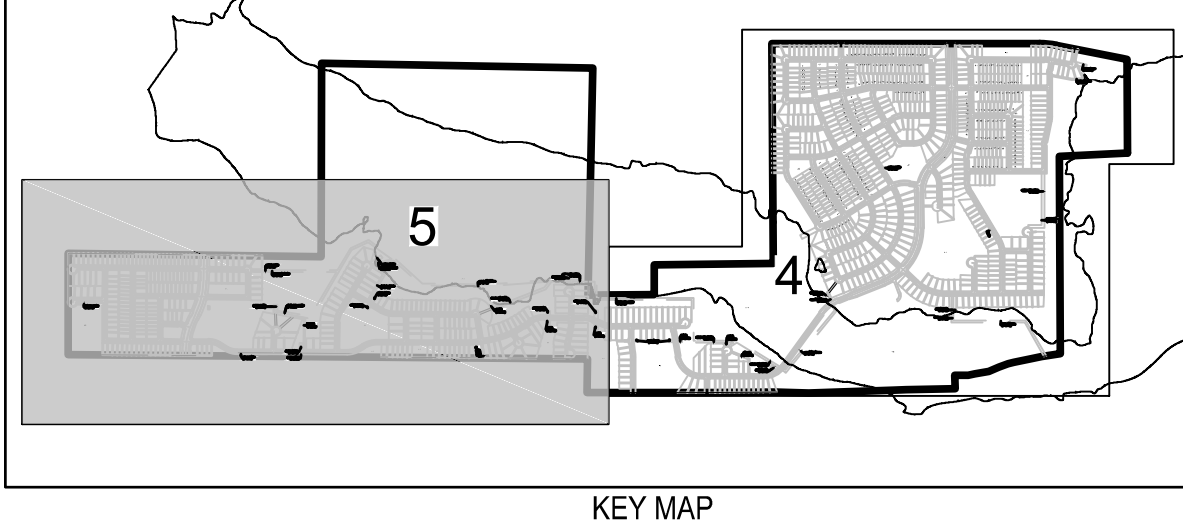



BGE, Inc.
2595 Dallas Parkway, Suite 101
Frisco, TX 75034
Tel: 972-464-4800 • www.bgeinc.com
TBPE Registration No. F-1046
Copyright 2022

DEVELOPER
TAYLOR MORRISON
6735 SALT CEDAR WAY,
FRISCO, TX 75034
TEL: (469) 252-2200
CONTACT: REBECCA ZOOK

OWNER
ASTRA DEVELOPMENT
3625 N HALL STREET,
DALLAS, TX 75219
TEL: (214) 662-5530
CONTACT: JUSTIN BONO

TAYLOR MORRISON

**CONCEPTUAL PLAN STORM
& DRAINAGE LAYOUT**

CONCEPTUAL ENGINEERING
OLIVER CREEK RANCH
CITY OF JUSTIN ET J, DENTON COUNTY, TEXAS

NOTES:
ALL STORM SEWER, DRAINAGE, STREETS & OPEN SPACE
SHALL BE MAINTAINED BY THE MUD.

LEGEND

- 1

2

3



1. DRAINAGE AREA NO.

2. AREA (ACRES)

3. 100 YR PEAK Q (cfs)
- ←

FLOW ARROWS
- MINOR DRAINAGE DIVIDES
- ~640~

EXISTING CONTOURS
- PROPOSED STORM LINE
- PROPOSED STORM INLET

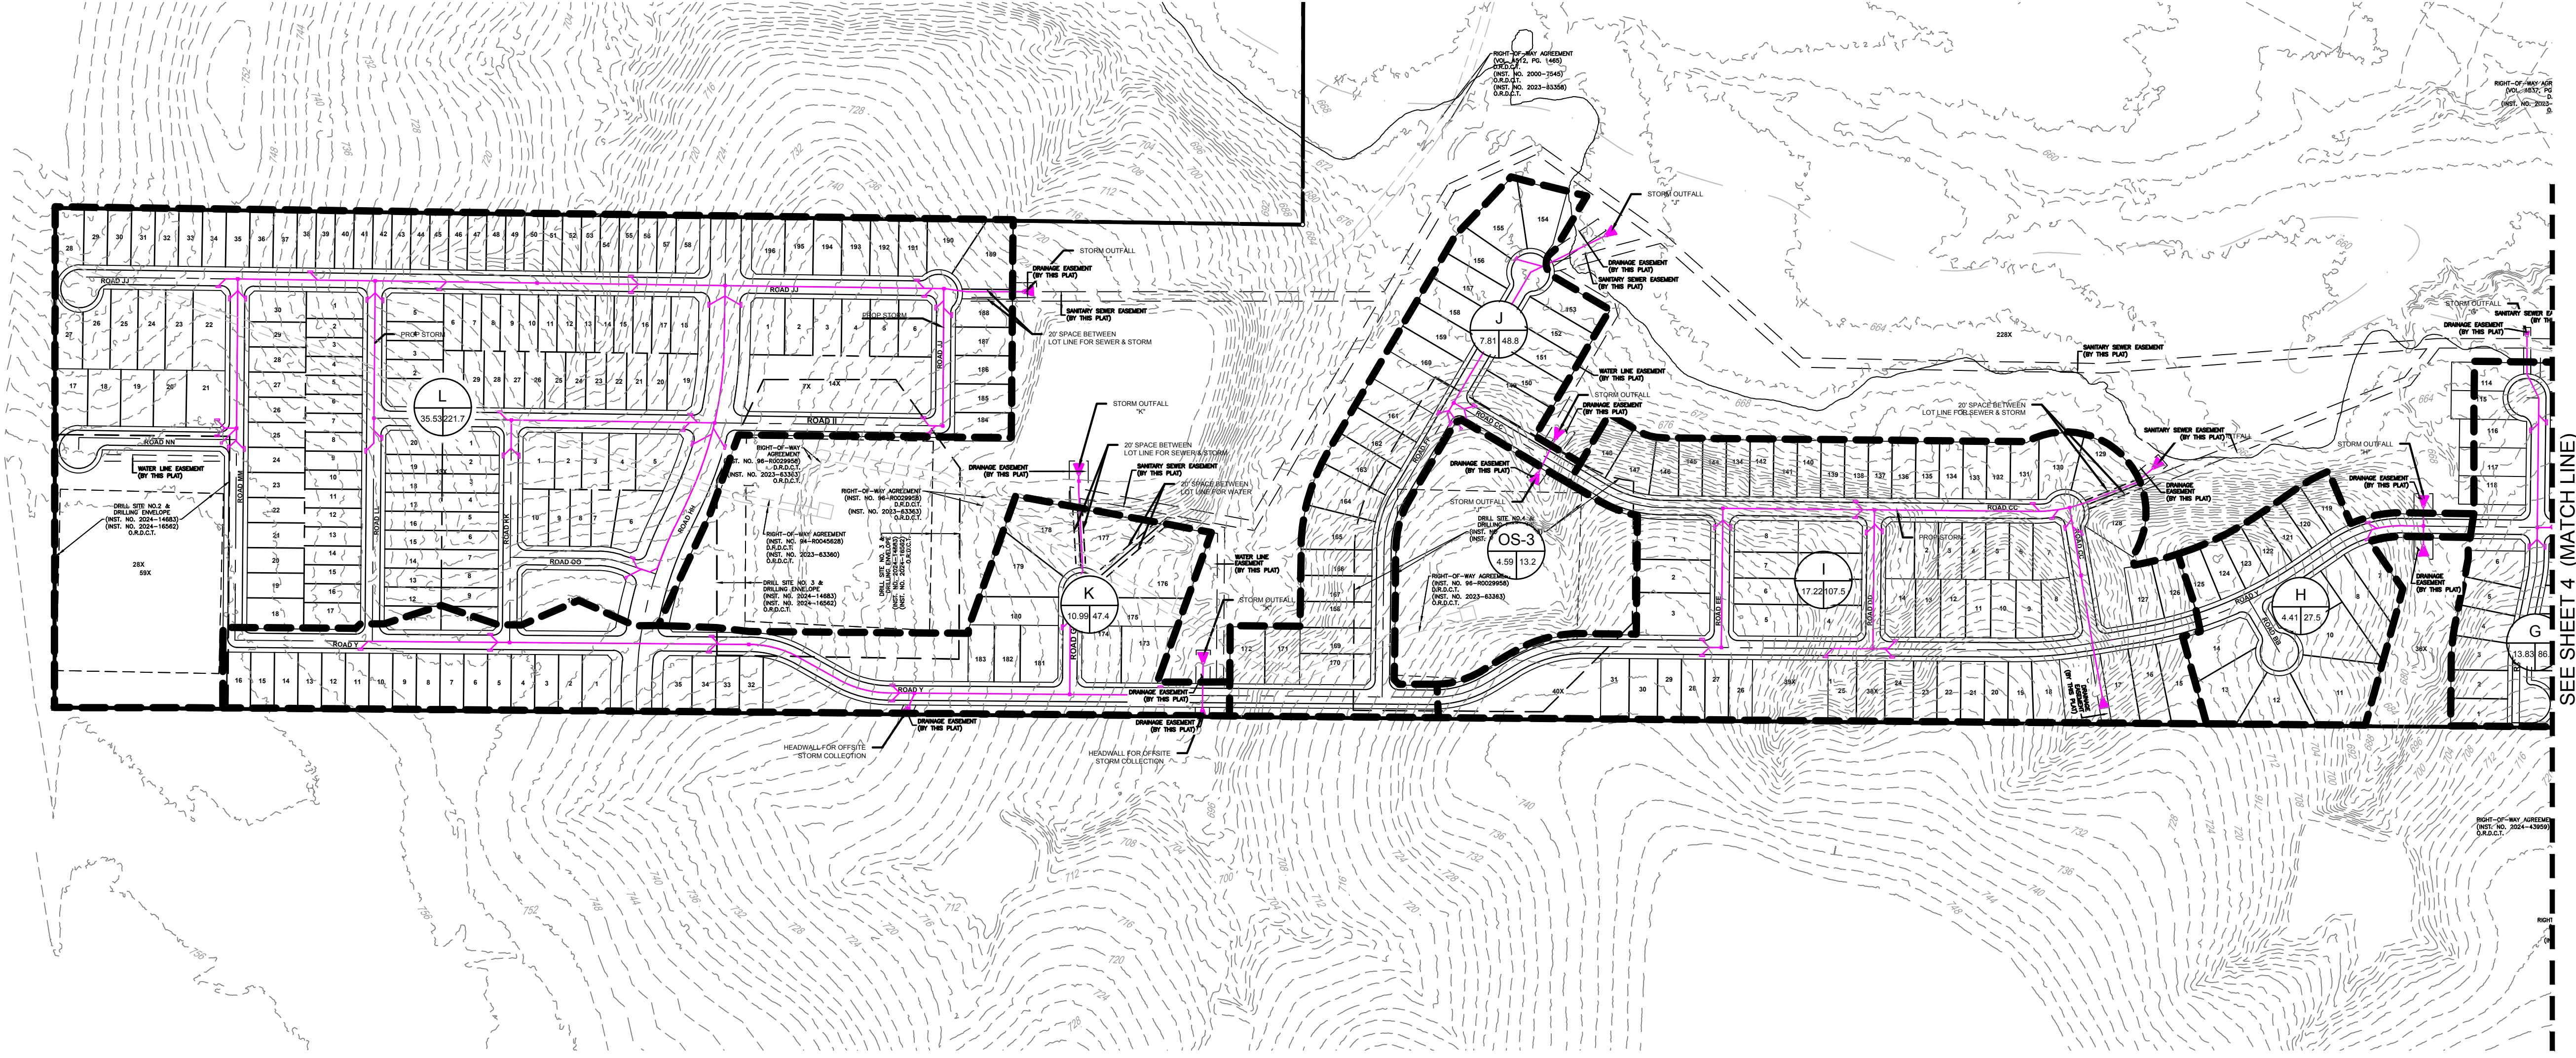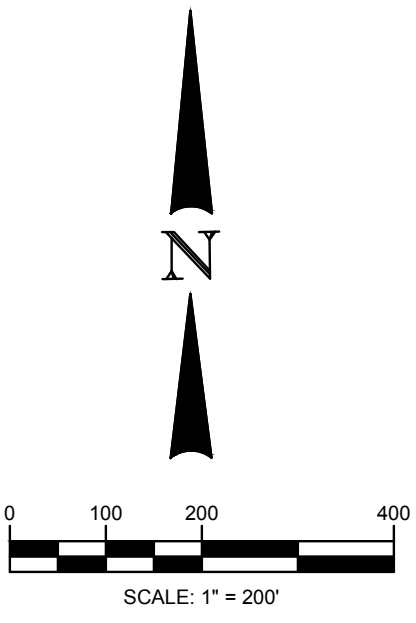

!!CAUTION !!
Contractor to Verify exact location & Depth of
Exist Facilities Prior to any Construction
Activities

CAUTION !!!
CONTACT: 1-800-DIG-TESS
48 HOURS PRIOR TO CONSTRUCTION

REVISIONS		
REV NO.	DATE	DESCRIPTION

CHECKED BY:	LM
DESIGNED BY:	XX
DATE:	April 2024
PROJECT NUMBER:	000012543-00

SHEET NO

5

OF 10



DEVELOPER
TAYLOR MORRISON
6735 SALT CEDAR WAY,
FRISCO, TX 75034
TEL: (469) 252-2200
CONTACT: REBECCA ZOOK

OWNER
ASTRA DEVELOPMENT
3625 N HALL STREET,
DALLAS, TX 75219
TEL: (214) 662-5530
CONTACT: JUSTIN BONO

CONCEPTUAL PLAN STREET LIGHTING

CONCEPTUAL ENGINEERING
OLIVER CREEK RANCH

CITY OF JUSTIN ETJ, DENTON COUNTY, TEXAS

!!CAUTION !!

Contractor to Verify exact location & Depth of
Exist Facilities Prior to any Construction
Activities

CAUTION !!!

CONTACT: 1-800-DIG-TESS
48 HOURS PRIOR TO CONSTRUCTION

REVISIONS		
REV NO.	DATE	DESCRIPTION

CHECKED BY: LM

DESIGNED BY: XX




DATE: April 2024

PROJECT NUMBER: 000012543-0

SHEET NO

6

OF 10

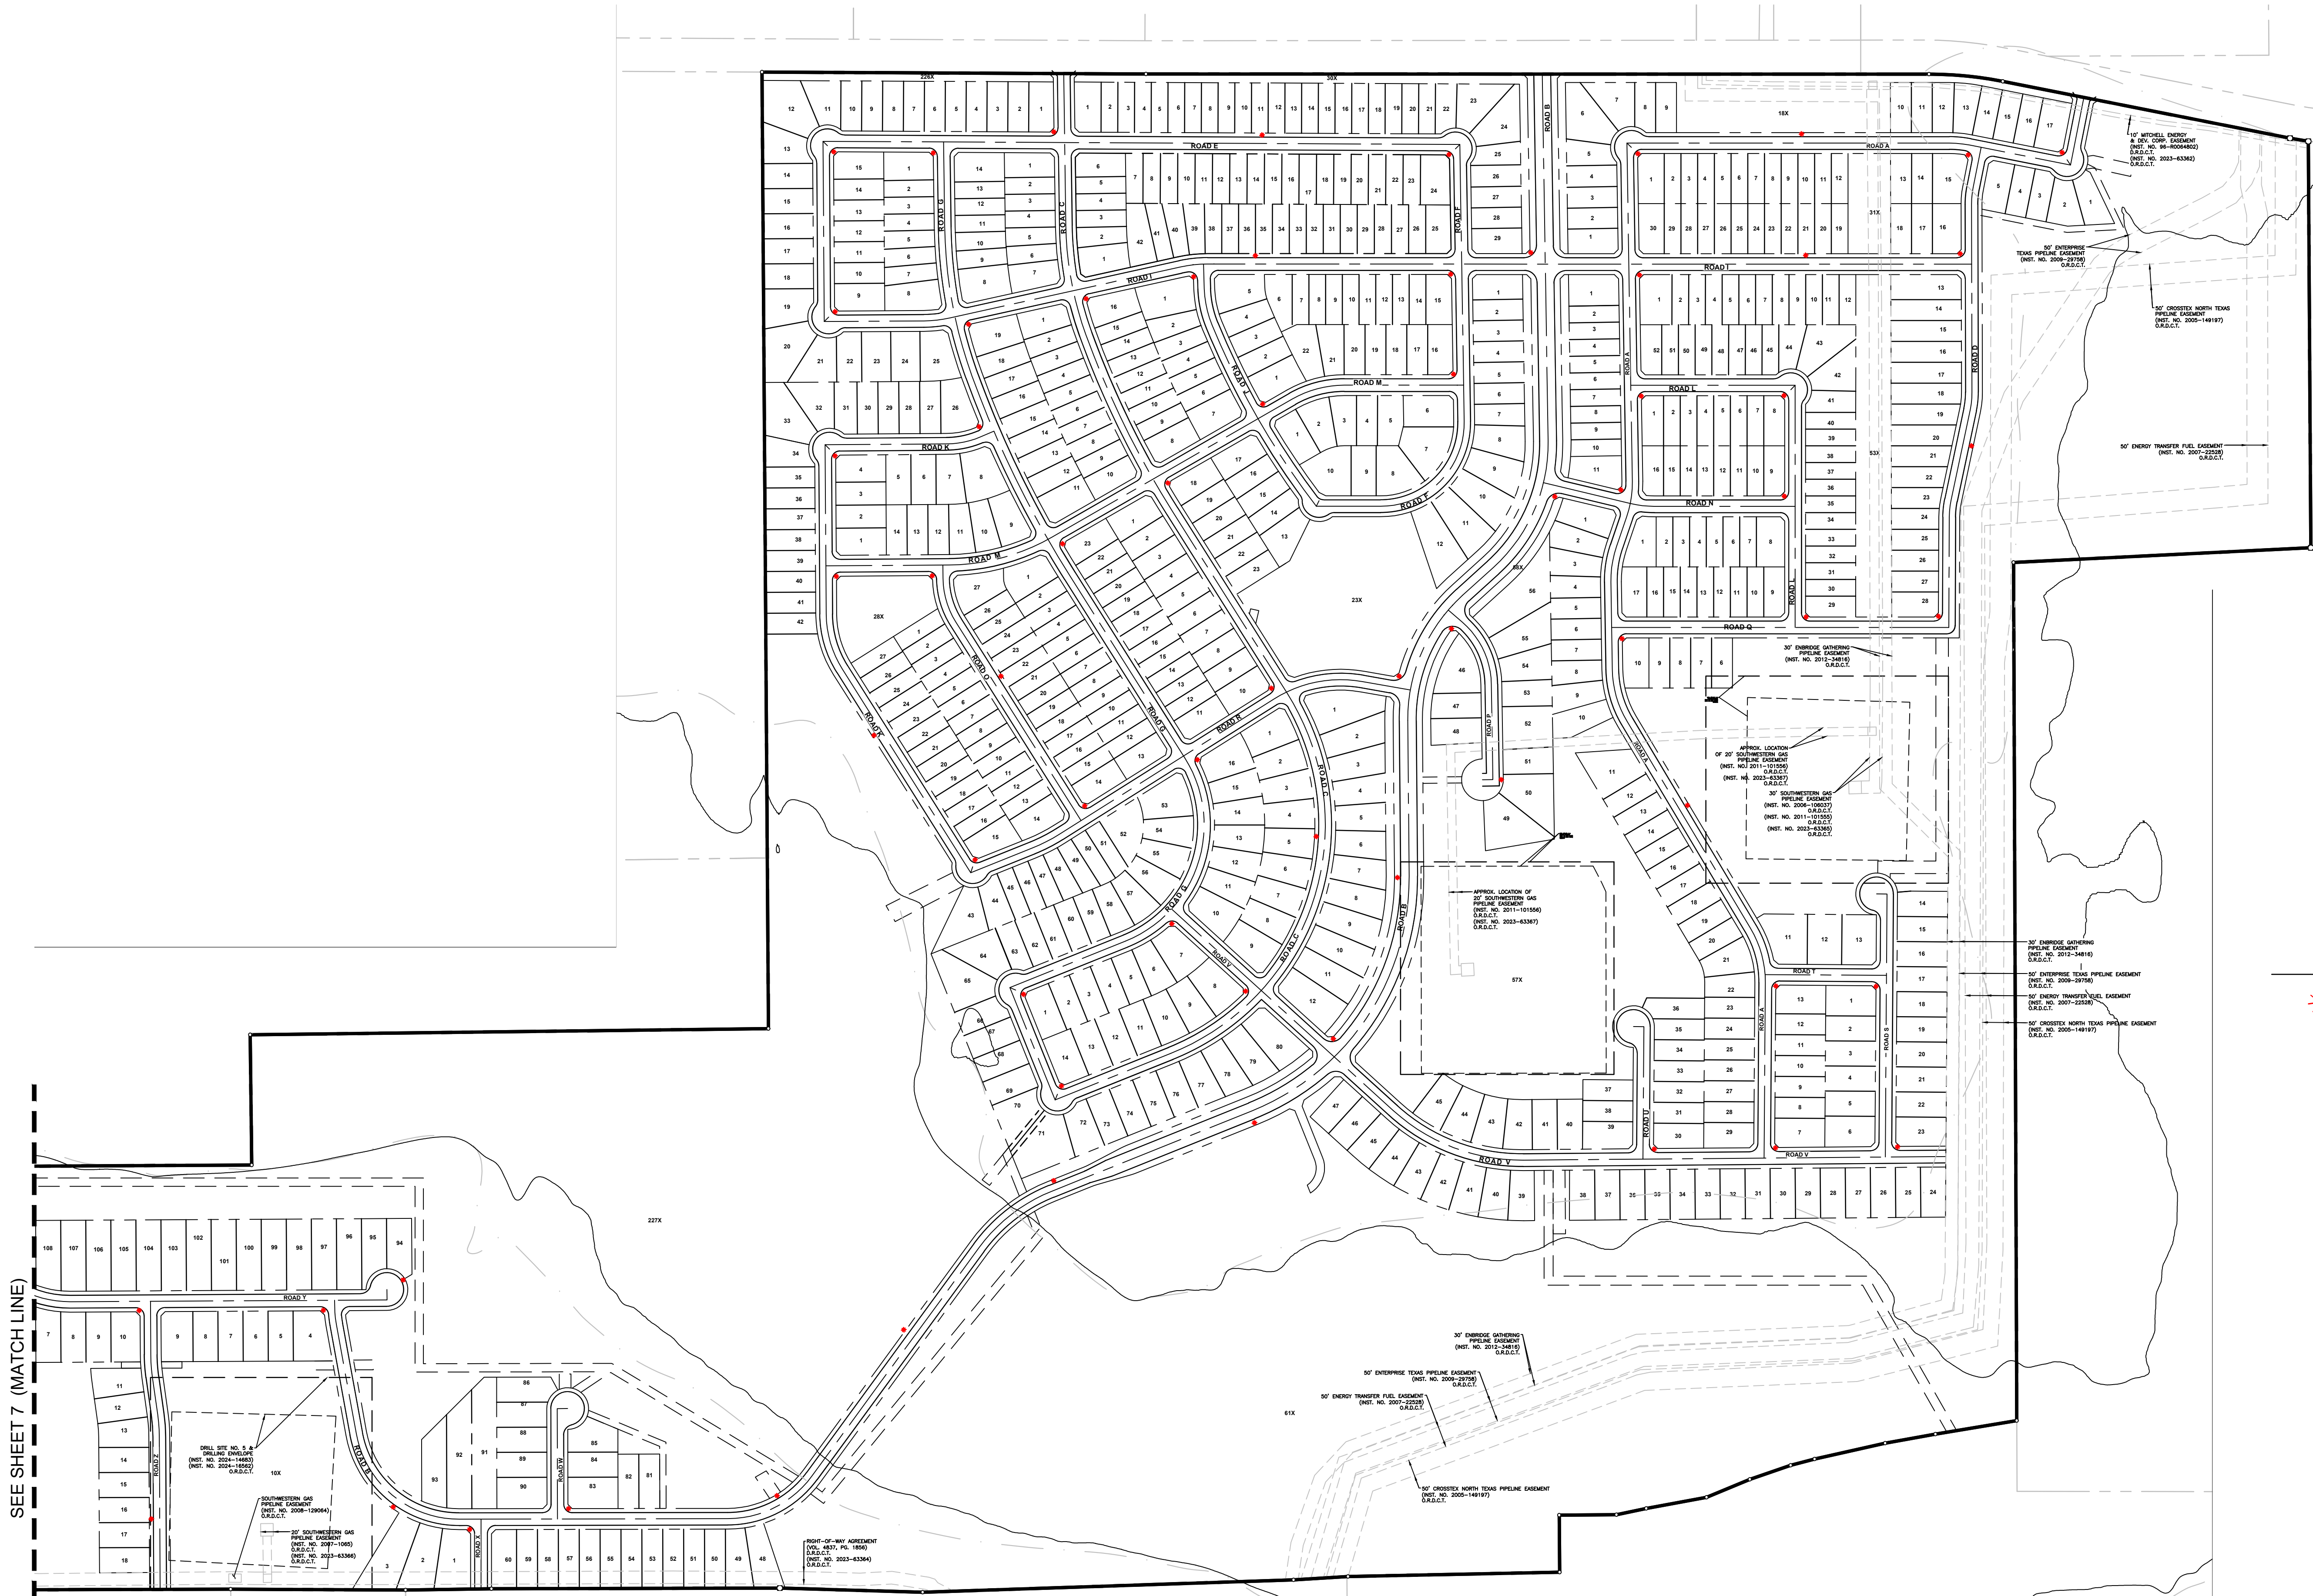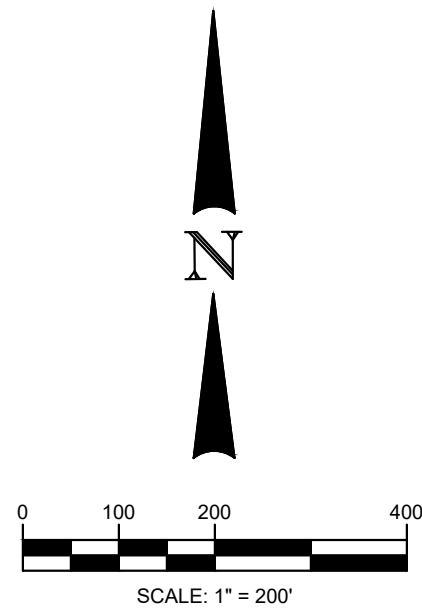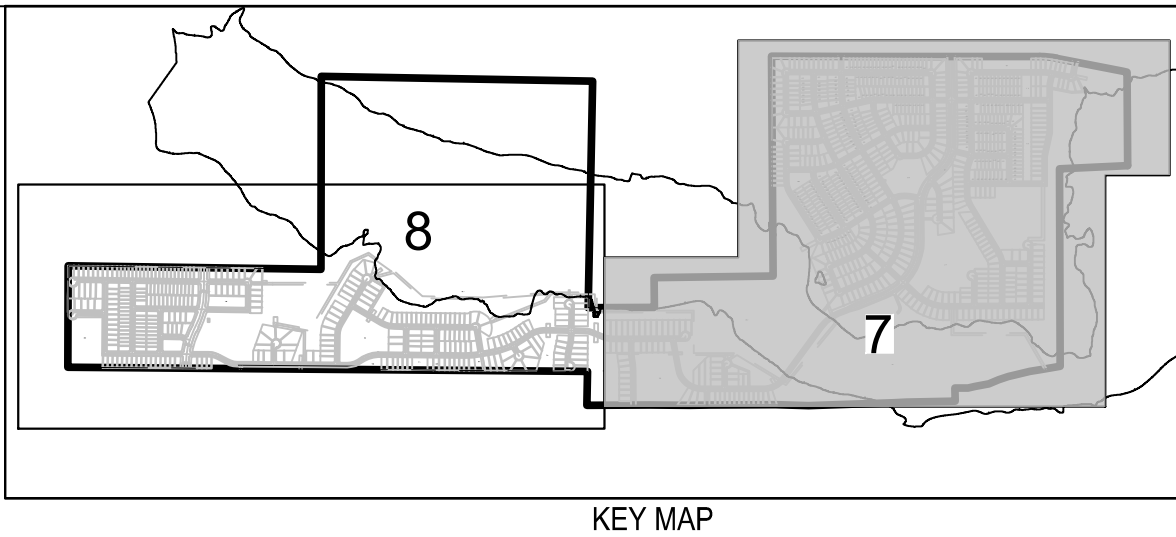

LEGEND




STREET LIGHT

SEE SHEET 7 (MATCH LINE)

S:\TXN\Projects\Twyler Morrison\12543-00-Oliver Creek Ranch\LD-NTX\01 CADD\01 SHTS\PRELIMINARY\12543 SIGN & STREET LIGHT.dwg, Jul 03, 2024-2:05pm mheming

BCE INC

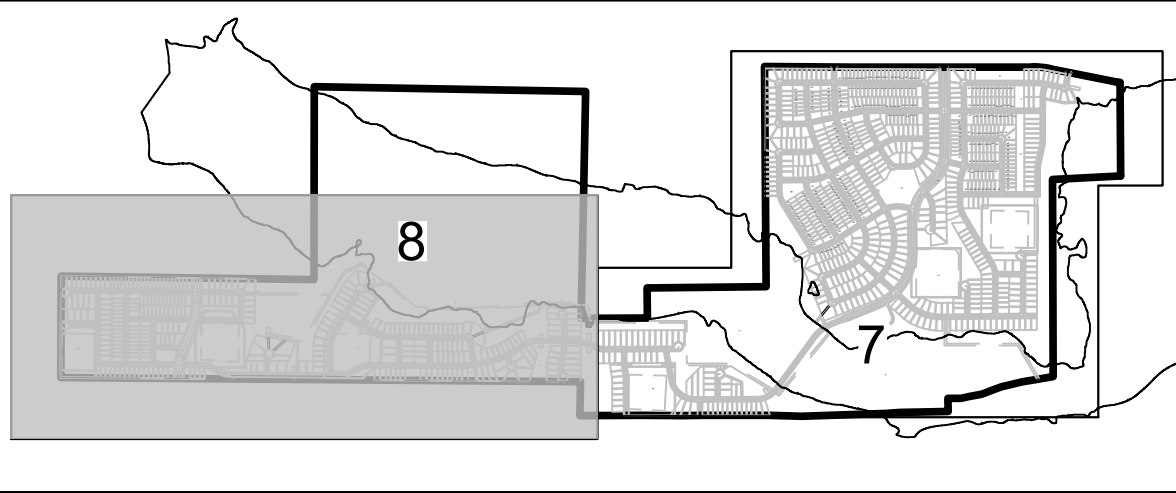

STREET LIGHT



0 100 200 400

SCALE: 1" = 200'



BGE, Inc.
2595 Dallas Parkway, Suite 101
Frisco, TX 75034
Tel: 972-464-4800 • www.bgeinc.com
TBPE Registration No. F-1046
Copyright 2022

DEVELOPER
TAYLOR MORRISON
6735 SALT CEDAR WAY,
FRISCO, TX 75034
TEL: (469) 252-2200
CONTACT: REBECCA ZOOK

OWNER
ASTRA DEVELOPMENT
3625 N HALL STREET,
DALLAS, TX 75219
TEL: (214) 662-5530
CONTACT: JUSTIN BONO

TAYLOR MORRISON

CONCEPTUAL PLAN STREET LIGHTING

CONCEPTUAL ENGINEERING
OLIVER CREEK RANCH

CITY OF JUSTIN ETJ, DENTON COUNTY, TEXAS

!!CAUTION !!

Contractor to Verify exact location & Depth of
Exist Facilities Prior to any Construction
Activities

CAUTION !!!

CONTACT: 1-800-DIG-TESS
48 HOURS PRIOR TO CONSTRUCTION

[illegible]

CHECKED BY: LM

DESIGNED BY: XX




DATE: April 2024

PROJECT NUMBER: 000012543-00

SHEET NO

7

OF 10

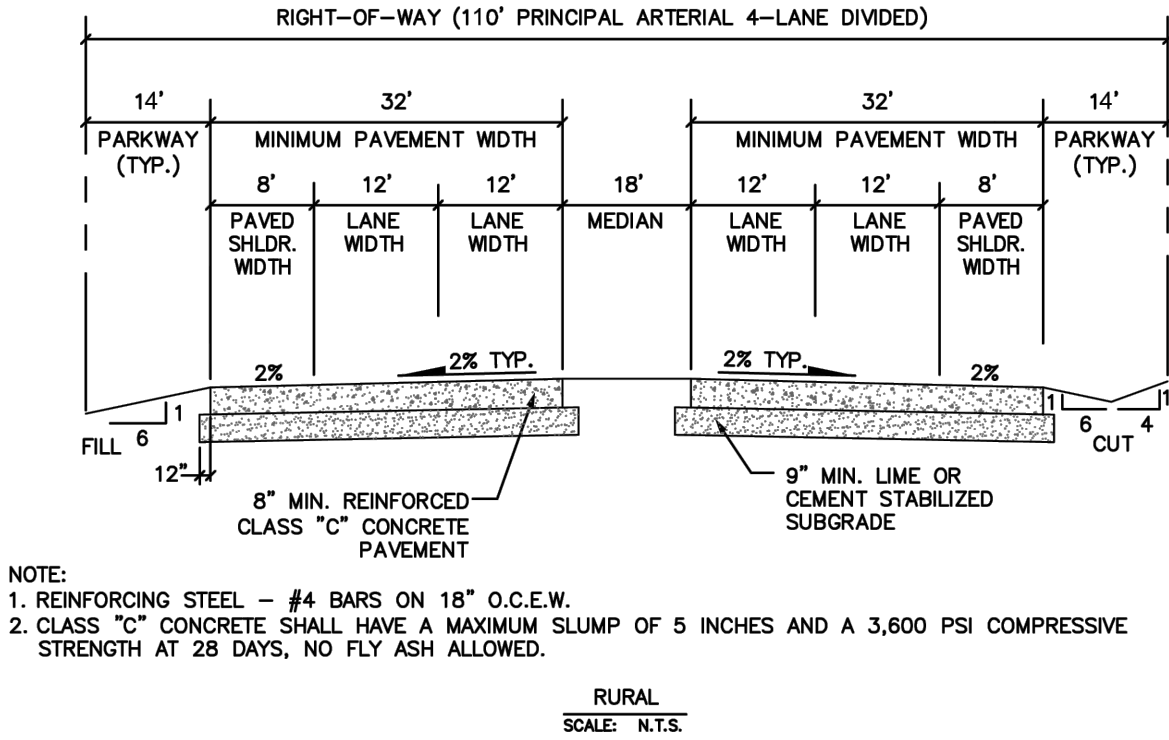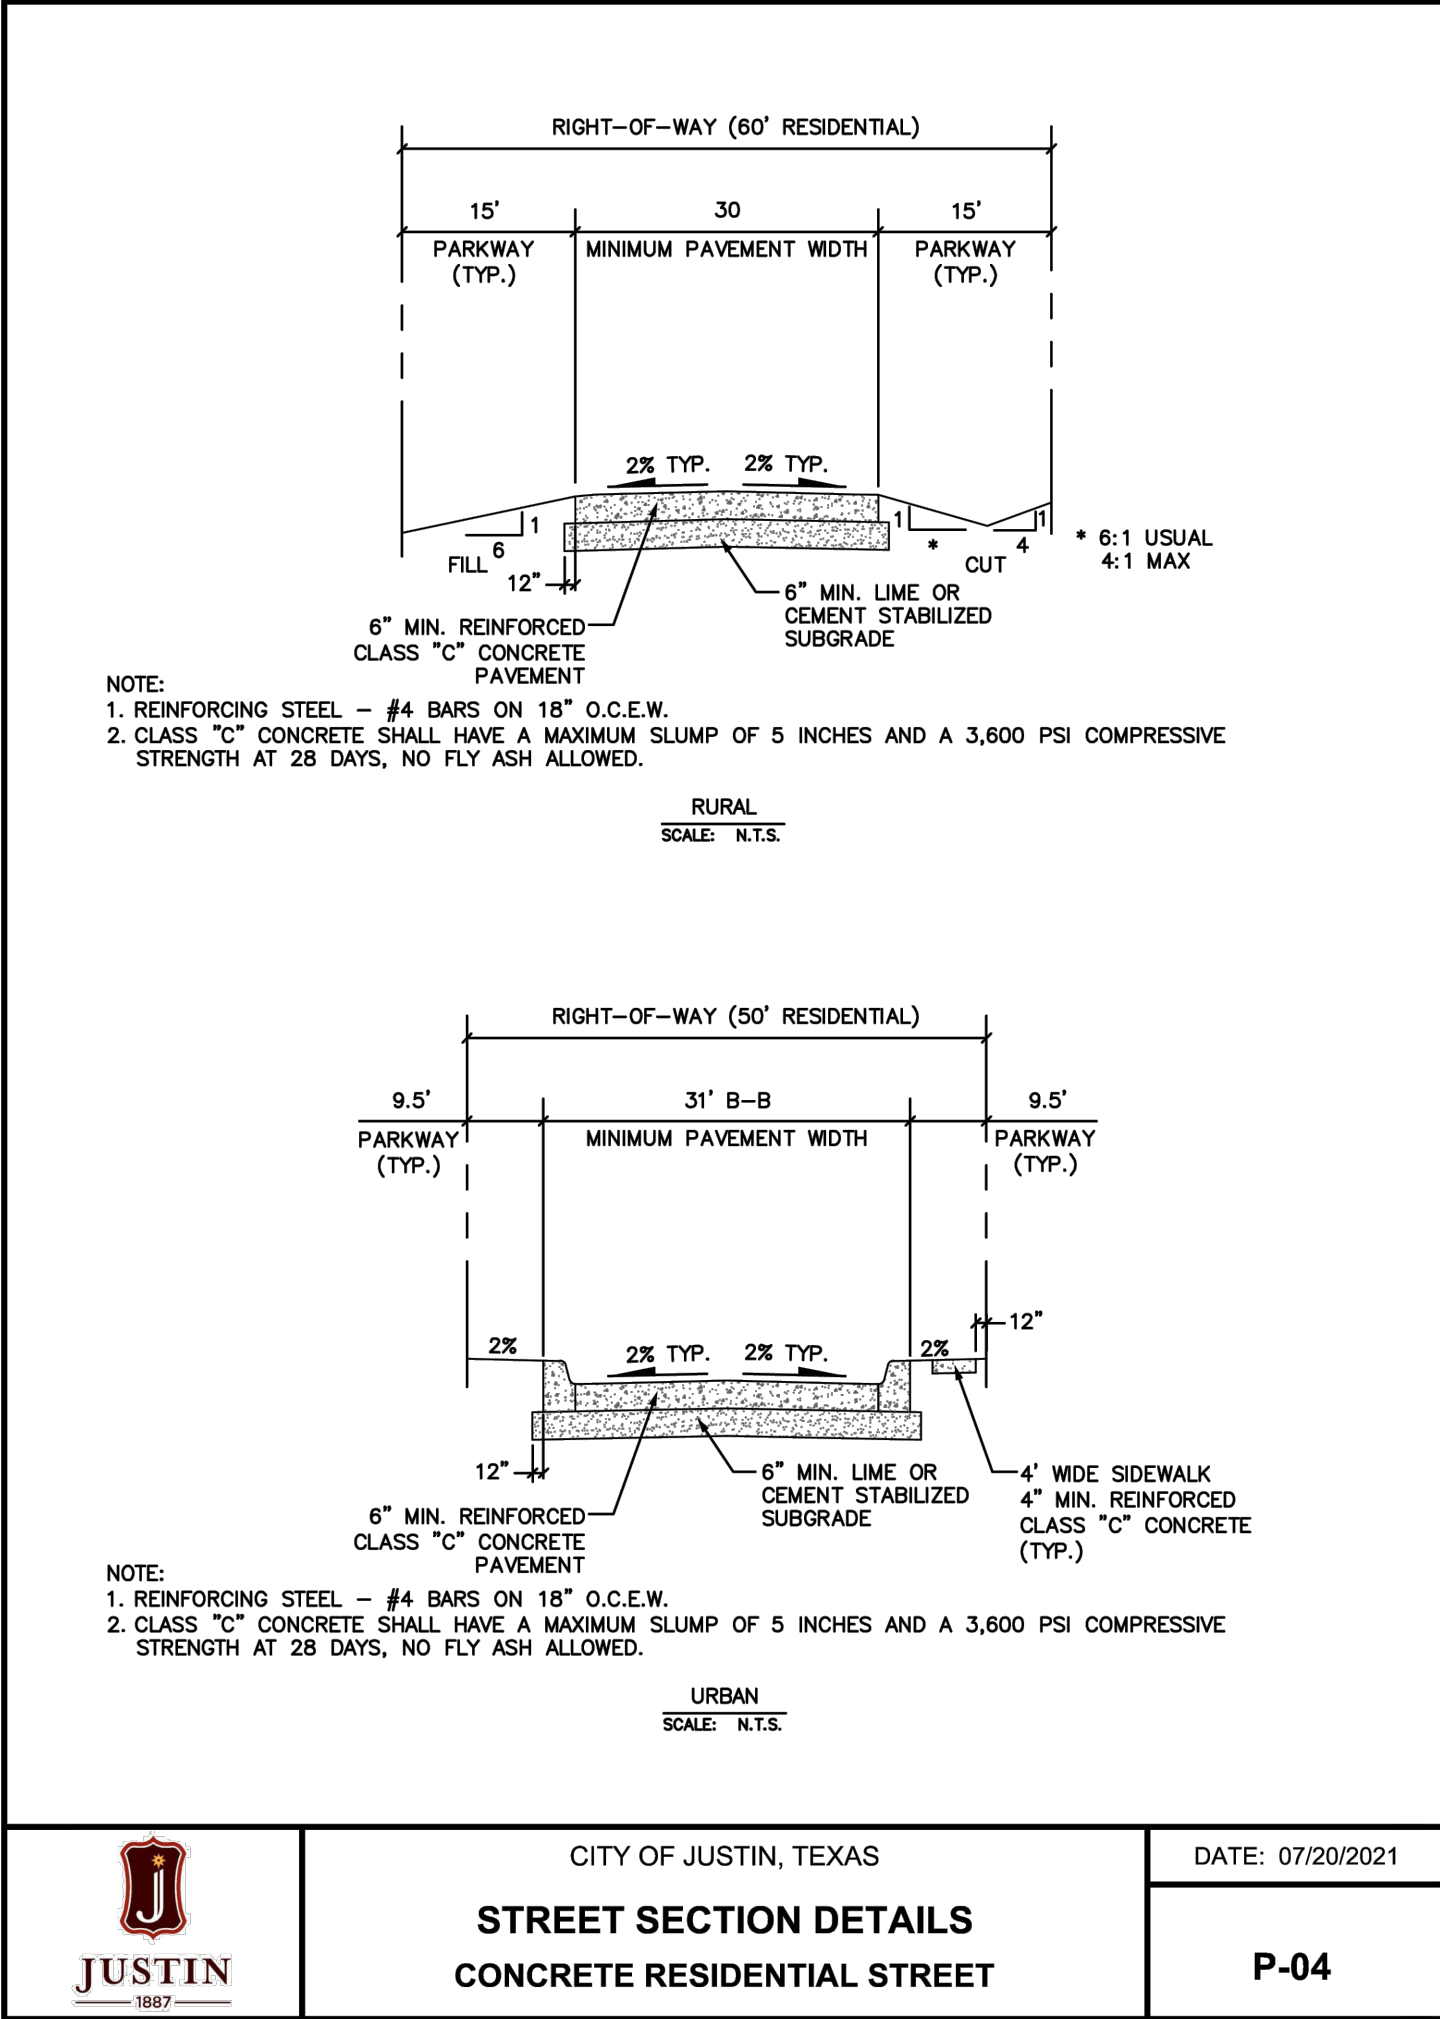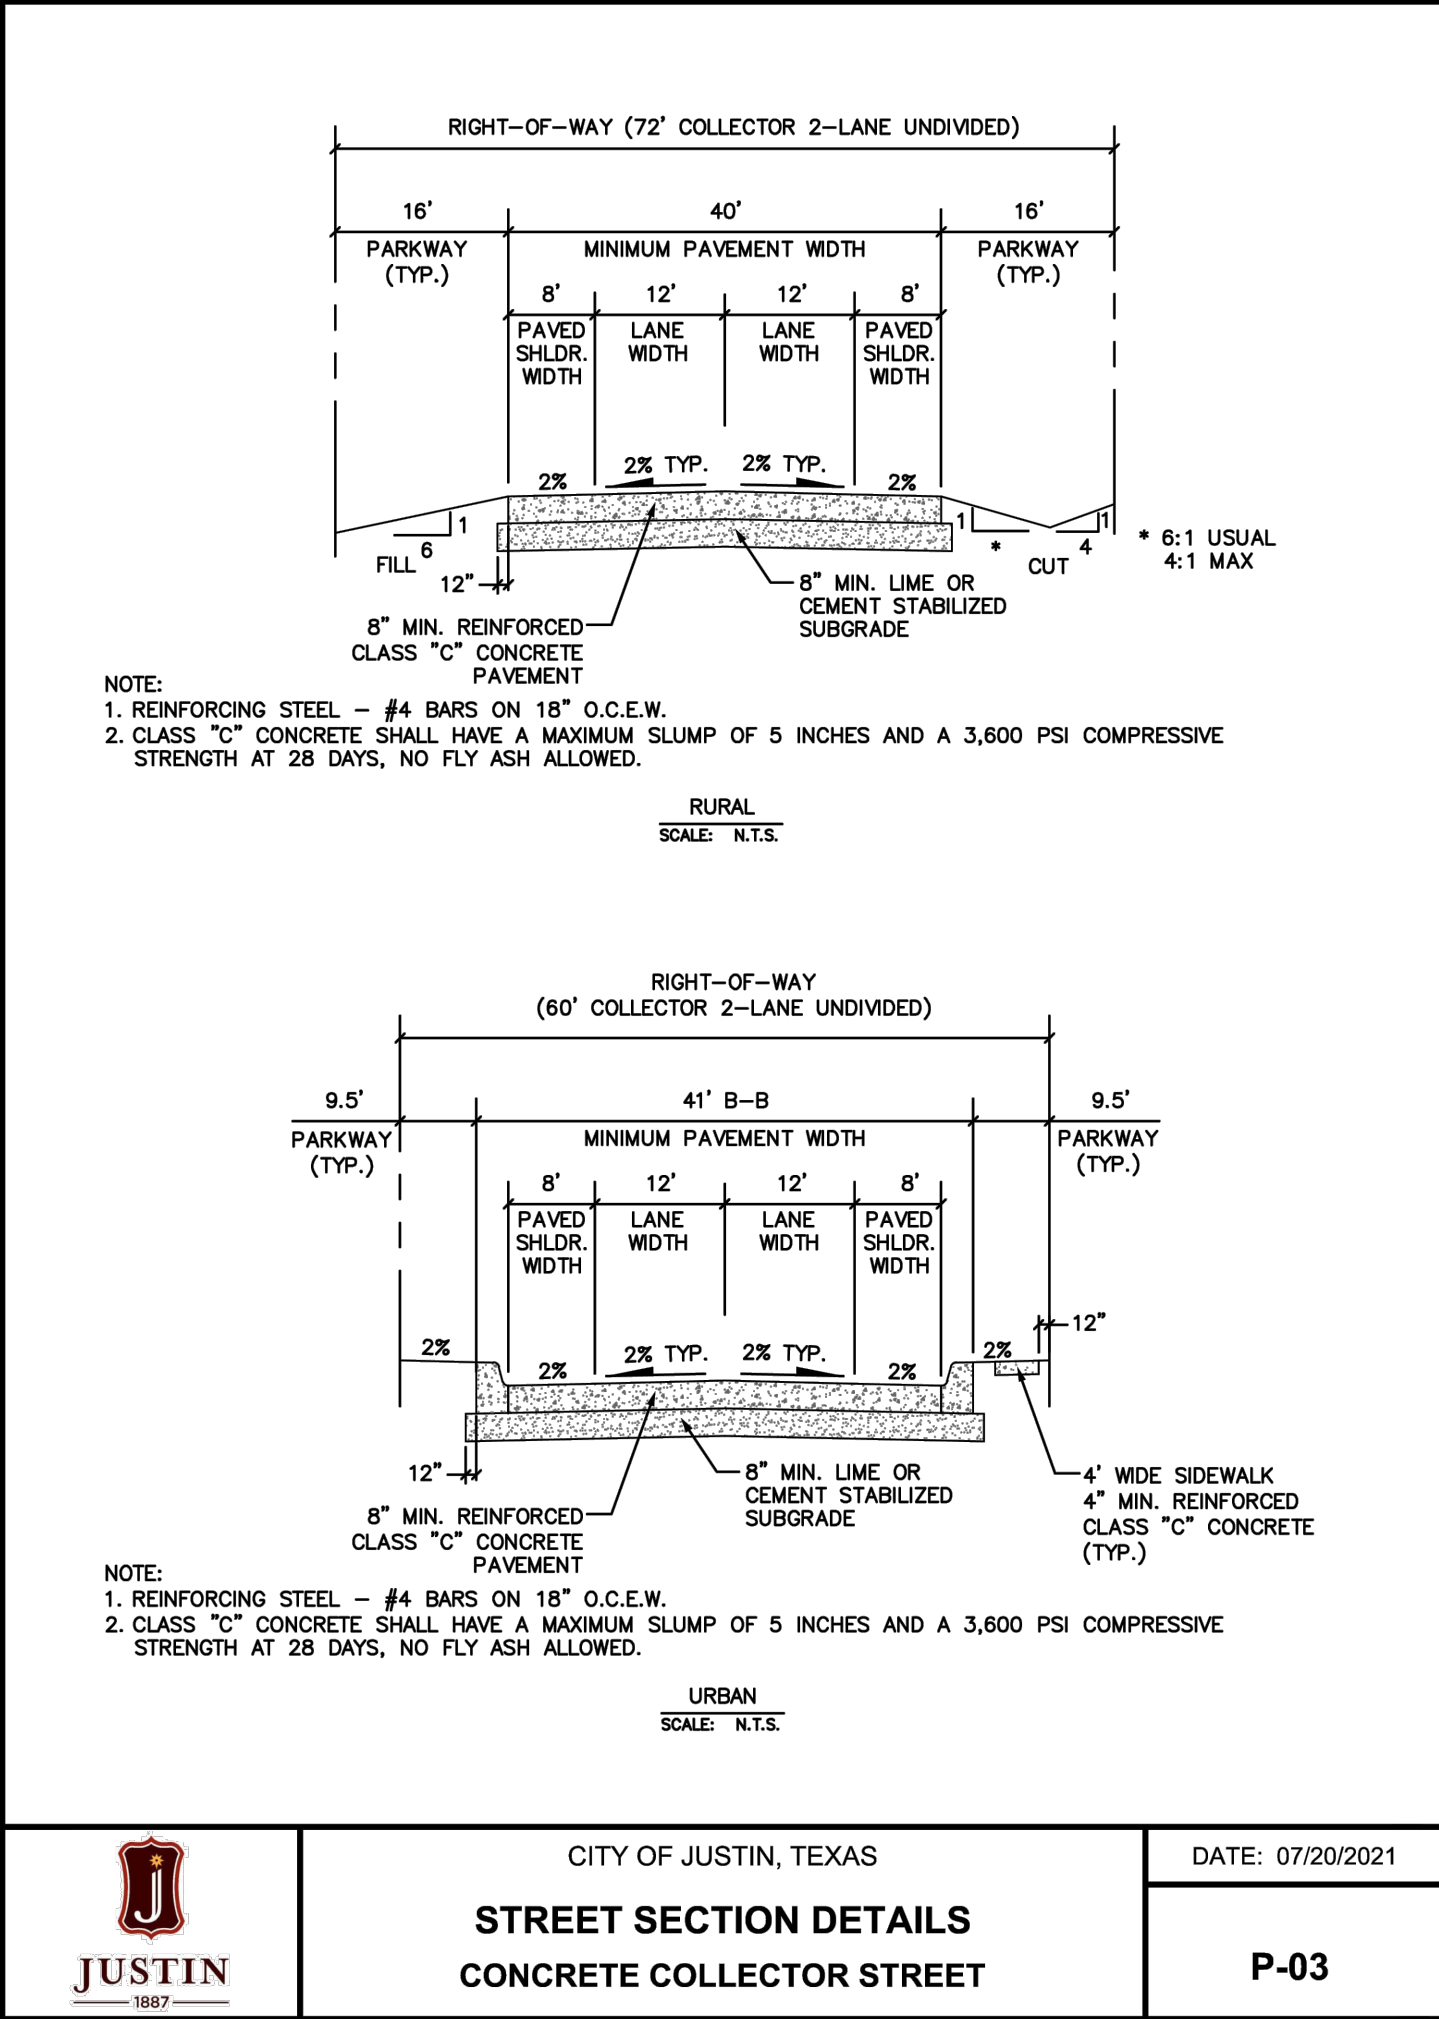

BGE, Inc.
2595 Dallas Parkway, Suite 101
Frisco, TX 75034
Tel: 972-464-4800 • www.bgeinc.com
TBPE Registration No. F-1046
Copyright 2022

DEVELOPER
TAYLOR MORRISON
6735 SALT CEDAR WAY,
FRISCO, TX 75034
TEL: (469) 252-2200
CONTACT: REBECCA ZOOK

OWNER
ASTRA DEVELOPMENT
3625 N HALL STREET,
DALLAS, TX 75219
TEL: (214) 662-5530
CONTACT: JUSTIN BONO

TAYLOR MORRISON
CONCEPTUAL PLAN STREET
CROSS-SECTION DETAIL
CONCEPTUAL ENGINEERING
OLIVER CREEK RANCH
CITY OF JUSTIN ET.J, DENTON COUNTY, TEXAS

!!CAUTION !!
Contractor to Verify exact location & Depth of
Exist Facilities Prior to any Construction
Activities

CAUTION !!!
CONTACT: 1-800-DIG-TESS
48 HOURS PRIOR TO CONSTRUCTION

REVISIONS		
REV. NO.	DATE	DESCRIPTION


CHECKED BY: LM
DESIGNED BY: XX
DATE: April 2024
PROJECT NUMBER: 000012543-00

SHEET NO
8
OF 10


NOTE: ALL PAVING SHALL BE
MAINTAINED BY THE MUD

BGE, INC.
G:\TNS\Projects\Taylor Morrison\12543\Draw_Civil_Bureau\DWG\12543_Overall Site Exhibit.dwg, 4/10/2024 2:36pm
G:\TNS\Projects\Taylor Morrison\12543\Draw_Civil_Bureau\DWG\12543_Overall Site Exhibit.dwg, 4/10/2024 2:36pm

SEE SHEET 10 (MATCH LINE)

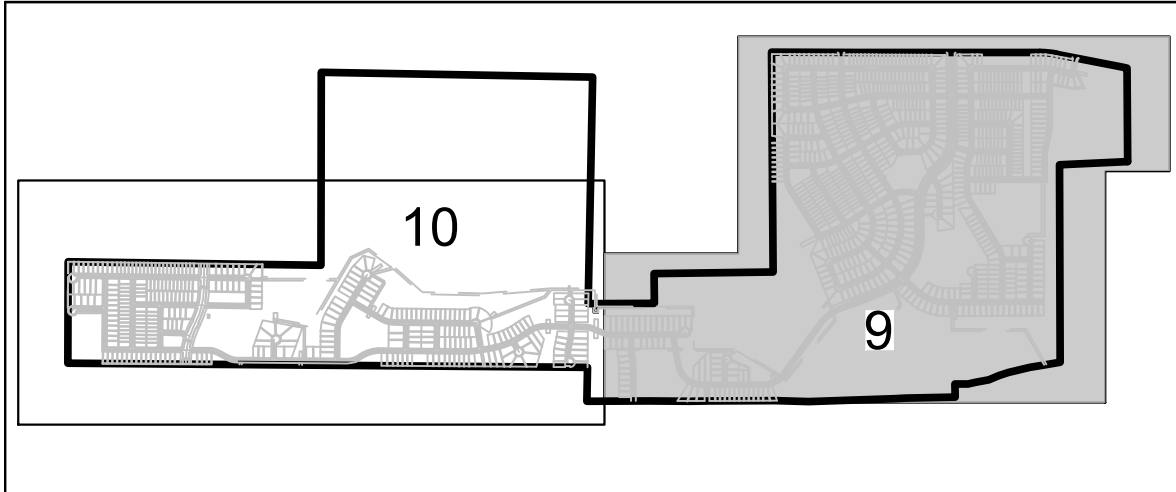

KEY MAP

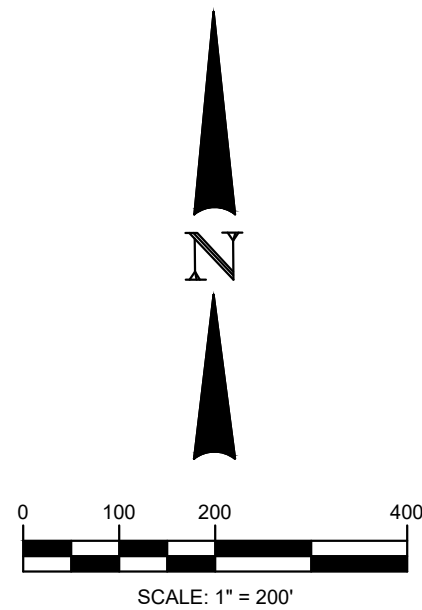

BGE, Inc.
2595 Dallas Parkway, Suite 101
Frisco, TX 75034
Tel: 972-464-4800 • www.bgeinc.com
TBPE Registration No. F-1046
Copyright 2022

DEVELOPER
TAYLOR MORRISON
6735 SALT CEDAR WAY,
FRISCO, TX 75034
TEL: (469) 252-2200
CONTACT: REBECCA ZOOK

OWNER
ASTRA DEVELOPMENT
3625 N HALL STREET,
DALLAS, TX 75219
TEL: (214) 662-5530
CONTACT: JUSTIN BONO

TAYLOR MORRISON
**CONCEPTUAL PLAN
OVERALL SITE EXHIBIT**
CONCEPTUAL ENGINEERING
OLIVER CREEK RANCH
CITY OF JUSTIN ETJ, DENTON COUNTY, TEXAS

!!CAUTION !!
Contractor to Verify exact location & Depth of
Exist Facilities Prior to any Construction
Activities




CAUTION !!!
CONTACT: 1-800-DIG-TESS
48 HOURS PRIOR TO CONSTRUCTION

REVISIONS		
REV. NO.	DATE	DESCRIPTION

CHECKED BY: LM
DESIGNED BY: XX
DATE: April 2024
PROJECT NUMBER: 000012543-00

SHEET NO
9
OF 10

BGE, INC.
G:\TM\Projects\Taylor Morrison\12543\Draw_Civil_Bureau\DWG\12543_Overall Site Exhibit.dwg, 4/10/2024 2:06pm rebecca

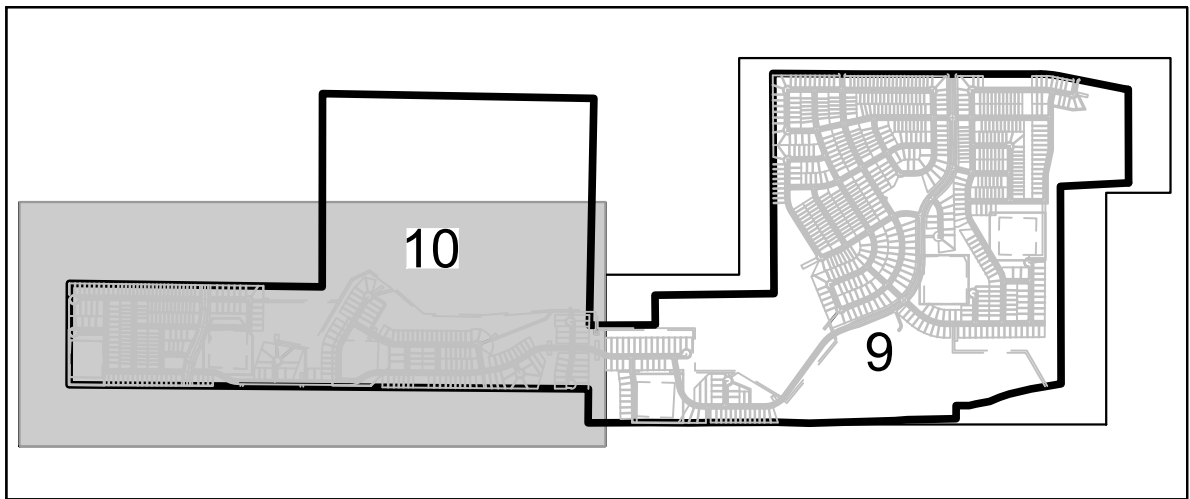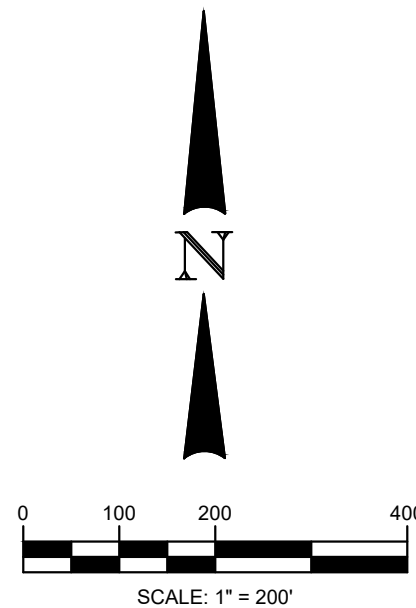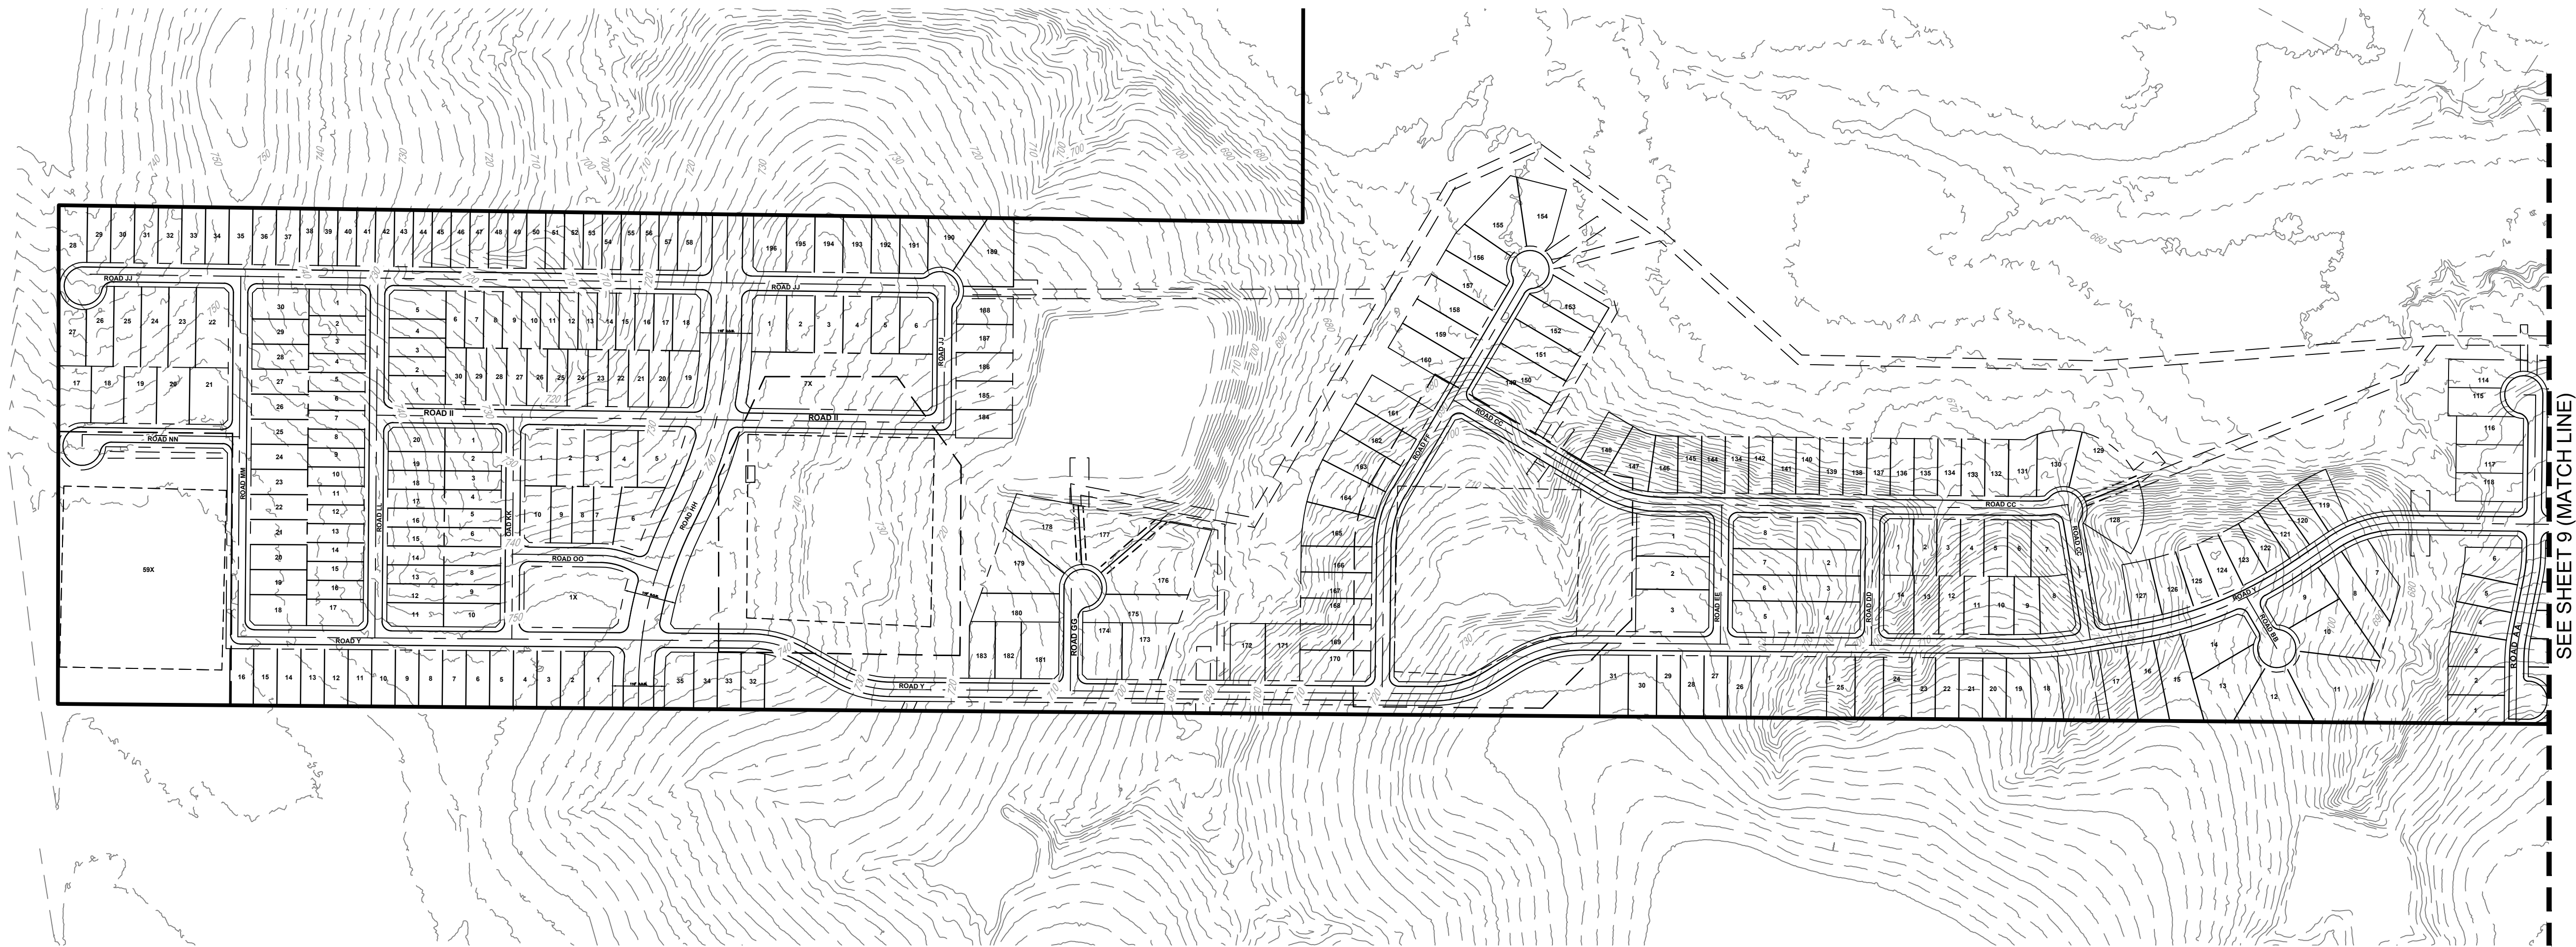

BGE, Inc.
2595 Dallas Parkway, Suite 101
Frisco, TX 75034
Tel: 972-464-4800 • www.bgeinc.com
TBPE Registration No. F-1046
Copyright 2022

DEVELOPER
TAYLOR MORRISON
6735 SALT CEDAR WAY,
FRISCO, TX 75034
TEL: (469) 252-2200
CONTACT: REBECCA ZOOK

OWNER
ASTRA DEVELOPMENT
3625 N HALL STREET,
DALLAS, TX 75219
TEL: (214) 662-5530
CONTACT: JUSTIN BONO

TAYLOR MORRISON
**CONCEPTUAL PLAN
OVERALL SITE EXHIBIT**
CONCEPTUAL ENGINEERING
OLIVER CREEK RANCH
CITY OF JUSTIN ETJ, DENTON COUNTY, TEXAS


!!CAUTION !!
Contractor to Verify exact location & Depth of
Exist Facilities Prior to any Construction
Activities

CAUTION !!!
CONTACT: 1-800-DIG-TESS
48 HOURS PRIOR TO CONSTRUCTION

REVISIONS		
REV. NO.	DATE	DESCRIPTION

CHECKED BY: LM
DESIGNED BY: XX
DATE: April 2024
PROJECT NUMBER: 000012543-00

SHEET NO
10
OF 10

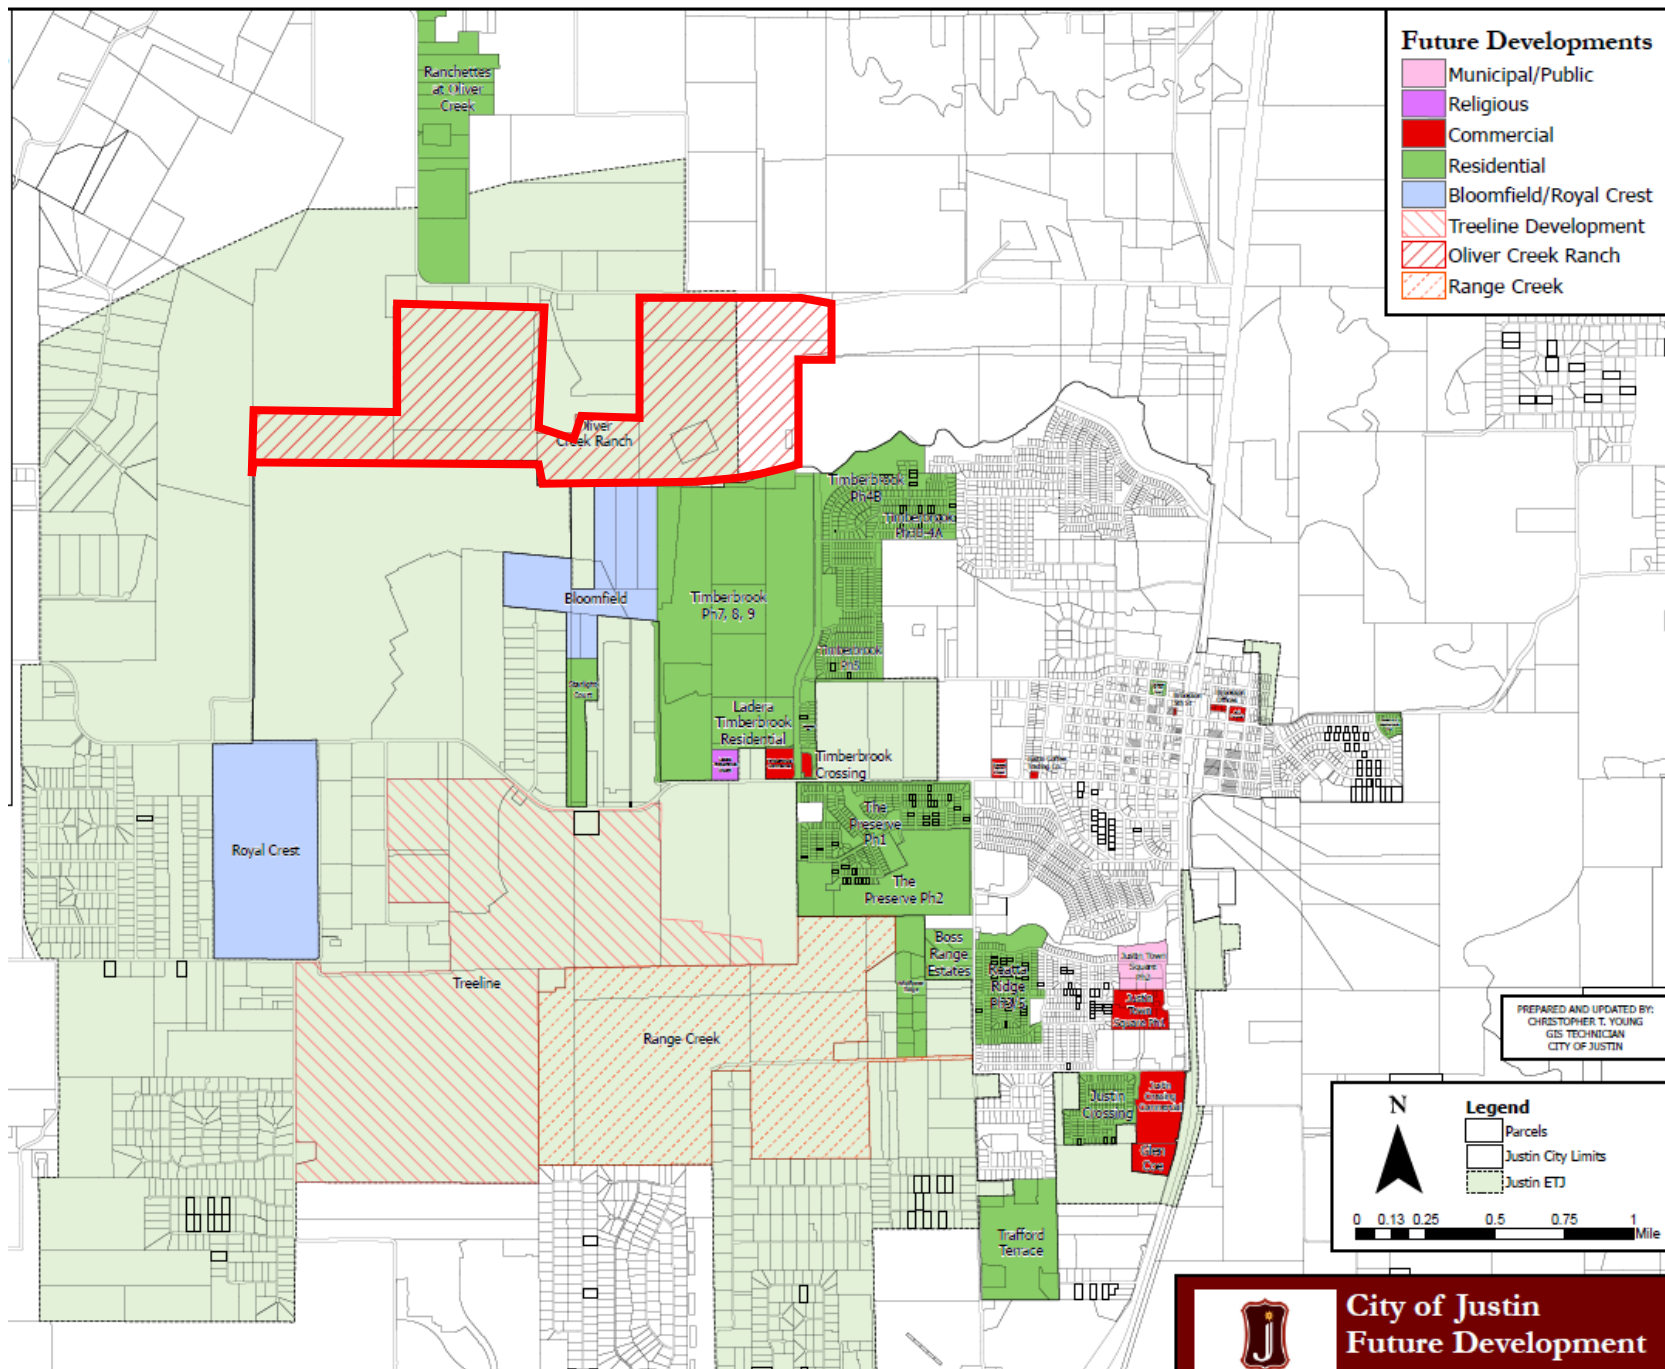

RESOLUTION NO. _____

A RESOLUTION OF THE CITY COUNCIL OF THE CITY OF JUSTIN, TEXAS, APPROVING THE PRELIMINARY PLAT FOR THE OLIVER CREEK RANCH DEVELOPMENT.

WHEREAS, the Applicant has submitted a request for approval of the preliminary plat for the Oliver Creek Ranch development, consisting of 1,031 residential lots; and

WHEREAS, the City has reviewed the application and supporting documentation, including plans for water, sewer, roadways, and drainage; and

WHEREAS, the City has determined that the proposed development complies with all applicable regulations and requirements, subject to final engineering calculations and plans;

NOW, THEREFORE, BE IT RESOLVED BY THE CITY COUNCIL OF THE CITY OF JUSTIN, TEXAS, THAT:

SECTION 1. That all provisions of the Resolutions of the City of Justin, Texas, in conflict with the provisions of this Resolution be, and the same are hereby, repealed, and all other provisions of the Resolutions of the City not in conflict with the provisions of this Resolution shall remain in full force and effect.

SECTION 2. This Resolution shall take effect immediately upon its passage

DULY PASSED by the City Council of the City of Justin, Texas, on the 23rd day of July, 2024.

APPROVED:

James Clark, Mayor

ATTEST:

Amy Piukana, City Secretary

APPROVED AS TO FORM:

City Attorney



Planning and Zoning Commission Coversheet
July 16, 2024
415 N. COLLEGE AVE.

Agenda Item: B. (PUBLIC HEARING:)

Title: Consider and act upon a recommendation to City Council for a Replat for Justin Town Square legally described as Lot 1R1-1R4, Block 4. Generally located northwest from the intersection of Tally Boulevard and Village Lane.

Department: Development

Contact: Matthew Cyr, Director of Planning and Development

Recommendation:

Staff recommends approval as presented.


Background:

The Applicant is requesting a replat in Justin Town Square. The property, currently platted as Lot 1, Block 4, Justin Town Square, is proposed to be replatted as lots 1R1-1R4, Block 4, Justin Town Square. The property is generally located northwest from the intersection of Tally Boulevard and Village Lane.


City Attorney Review: N/A

Attachments:

1. Justin Town Square - Replat
2. Justin Town Square - Replat Application
3. Map - Justin Town Square Replat 2024.07
4. Proposed Resolution

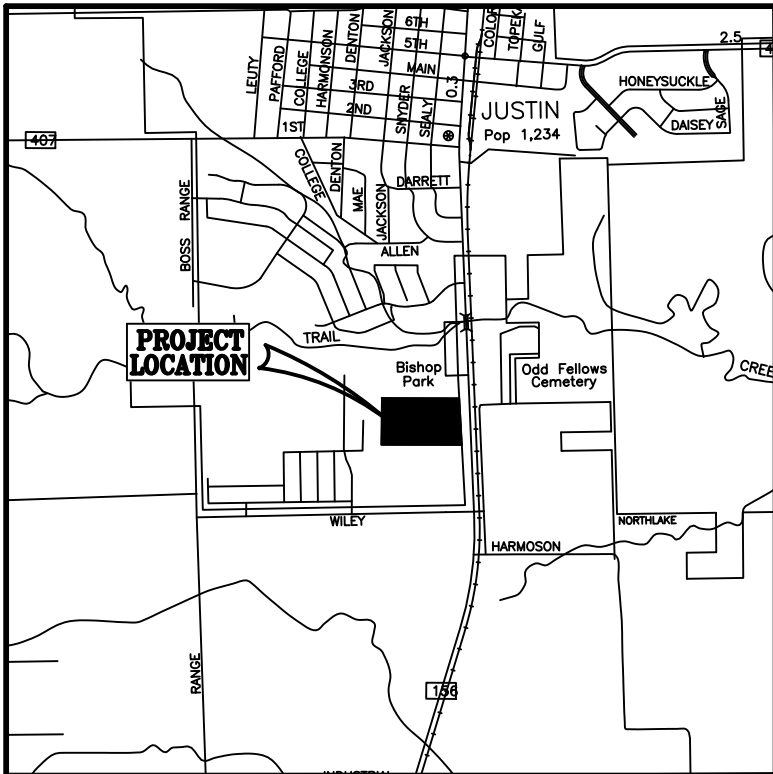

VICINITY MAP - NTS JUSTIN, TEXAS

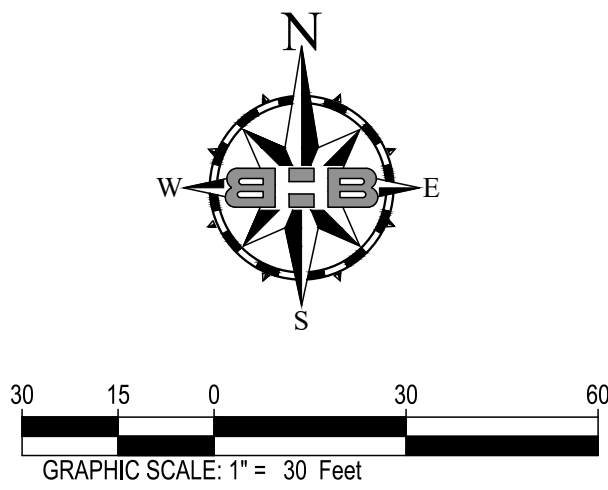

LEGEND

CIRF.....Found 5/8-Inch Capped Iron Rod marked "BHB INC"
CIRF(R).....Found 5/8-Inch Capped Iron Rod marked "RPLS 4838"
DRDCT.....Deed Records, Denton County, Texas
IRF.....Found 1/2-Inch Iron Rod
O IRS.....Set 5/8-Inch Capped Iron Rod marked "BHB INC"
POB.....Point of Beginning
PRDCT.....Plat Records, Denton County, Texas

NOTES

- This survey has been prepared without the benefit of a current commitment for title insurance, additional easements or restrictions may affect this property.
 - Horizontal Datum and coordinates shown hereon are U.S. State Plane Grid - Texas North Central Zone (4202) NAD83 as established using the AllTerra RTKNet Cooperative Network. Reference frame is NAD83(2011) Epoch 2010.0000. Distances shown are U.S. Survey feet displayed in surface values.
 - All Public Access Easements shall be maintained by the property owner. The undersigned does hereby covenant and agree that (they) shall construct upon the fire lane easements, as dedicated and shown hereon, an approved, hard surface (hot mix asphalt concrete "HMAC" or concrete) and that he (they) shall maintain the same in a state of good repair at all times and keep the same free and clear of any structures, fences, trees, shrubs, or other improvements of obstruction, including but not limited to the parking of motor vehicles, trailers, boats or other impediments to the access of fire apparatus. The maintenance of paving on the fire lane easements is the responsibility of the owner, and the owner shall post and maintain appropriate signs and/or markings in conspicuous places along such fire lanes, stating, "Fire Lane, No Parking/Tow-Away Zone." The police or his duly authorized representative is hereby authorized to cause such fire lanes and utility easements to be maintained free and unobstructed at all times for fire department and emergency use.
 - By scaled location of FEMA FIRM Map No. 48121C0485G, effective April 18, 2011, and LOMR 20-06-3405P effective 04-23-2021, this does not represent a drainage study floodplain limits. the subject property lies within:

A portion of the subject property lies within SPECIAL FLOOD HAZARD AREAS (SFHAS) SUBJECT TO INUNDATION BY THE 1% ANNUAL CHANCE FLOOD:


Zone X (unshaded) - Areas determined to be outside the 0.2% annual chance floodplain.
5. All corners set are 5/8" capped iron rods marked "BHB INC" unless otherwise noted.
6. All setbacks and zoning regulations shall be in conformance with Ordinance 739-22.
7. The use of the words "certifies" and "certification" hereon constitutes an expression of professional opinion regarding those facts of findings which are the subject of the certification, and does not constitute a warranty or guarantee, either expressed or implied.

BHB

BAIRD, HAMPTON & BROWN
engineering and surveying

6300 Ridglea Place, Suite 700 Fort Worth, TX 76116
rlee@bhbinc.com • 817.338.1277 • bhbinc.com
TBPELS Firm #44, #10011300, #1001302,
#10194148

Drawing: E:\Survey24\704 Justin Town Center\000\Dwg\BLOCK 4 REPLAT.dwg

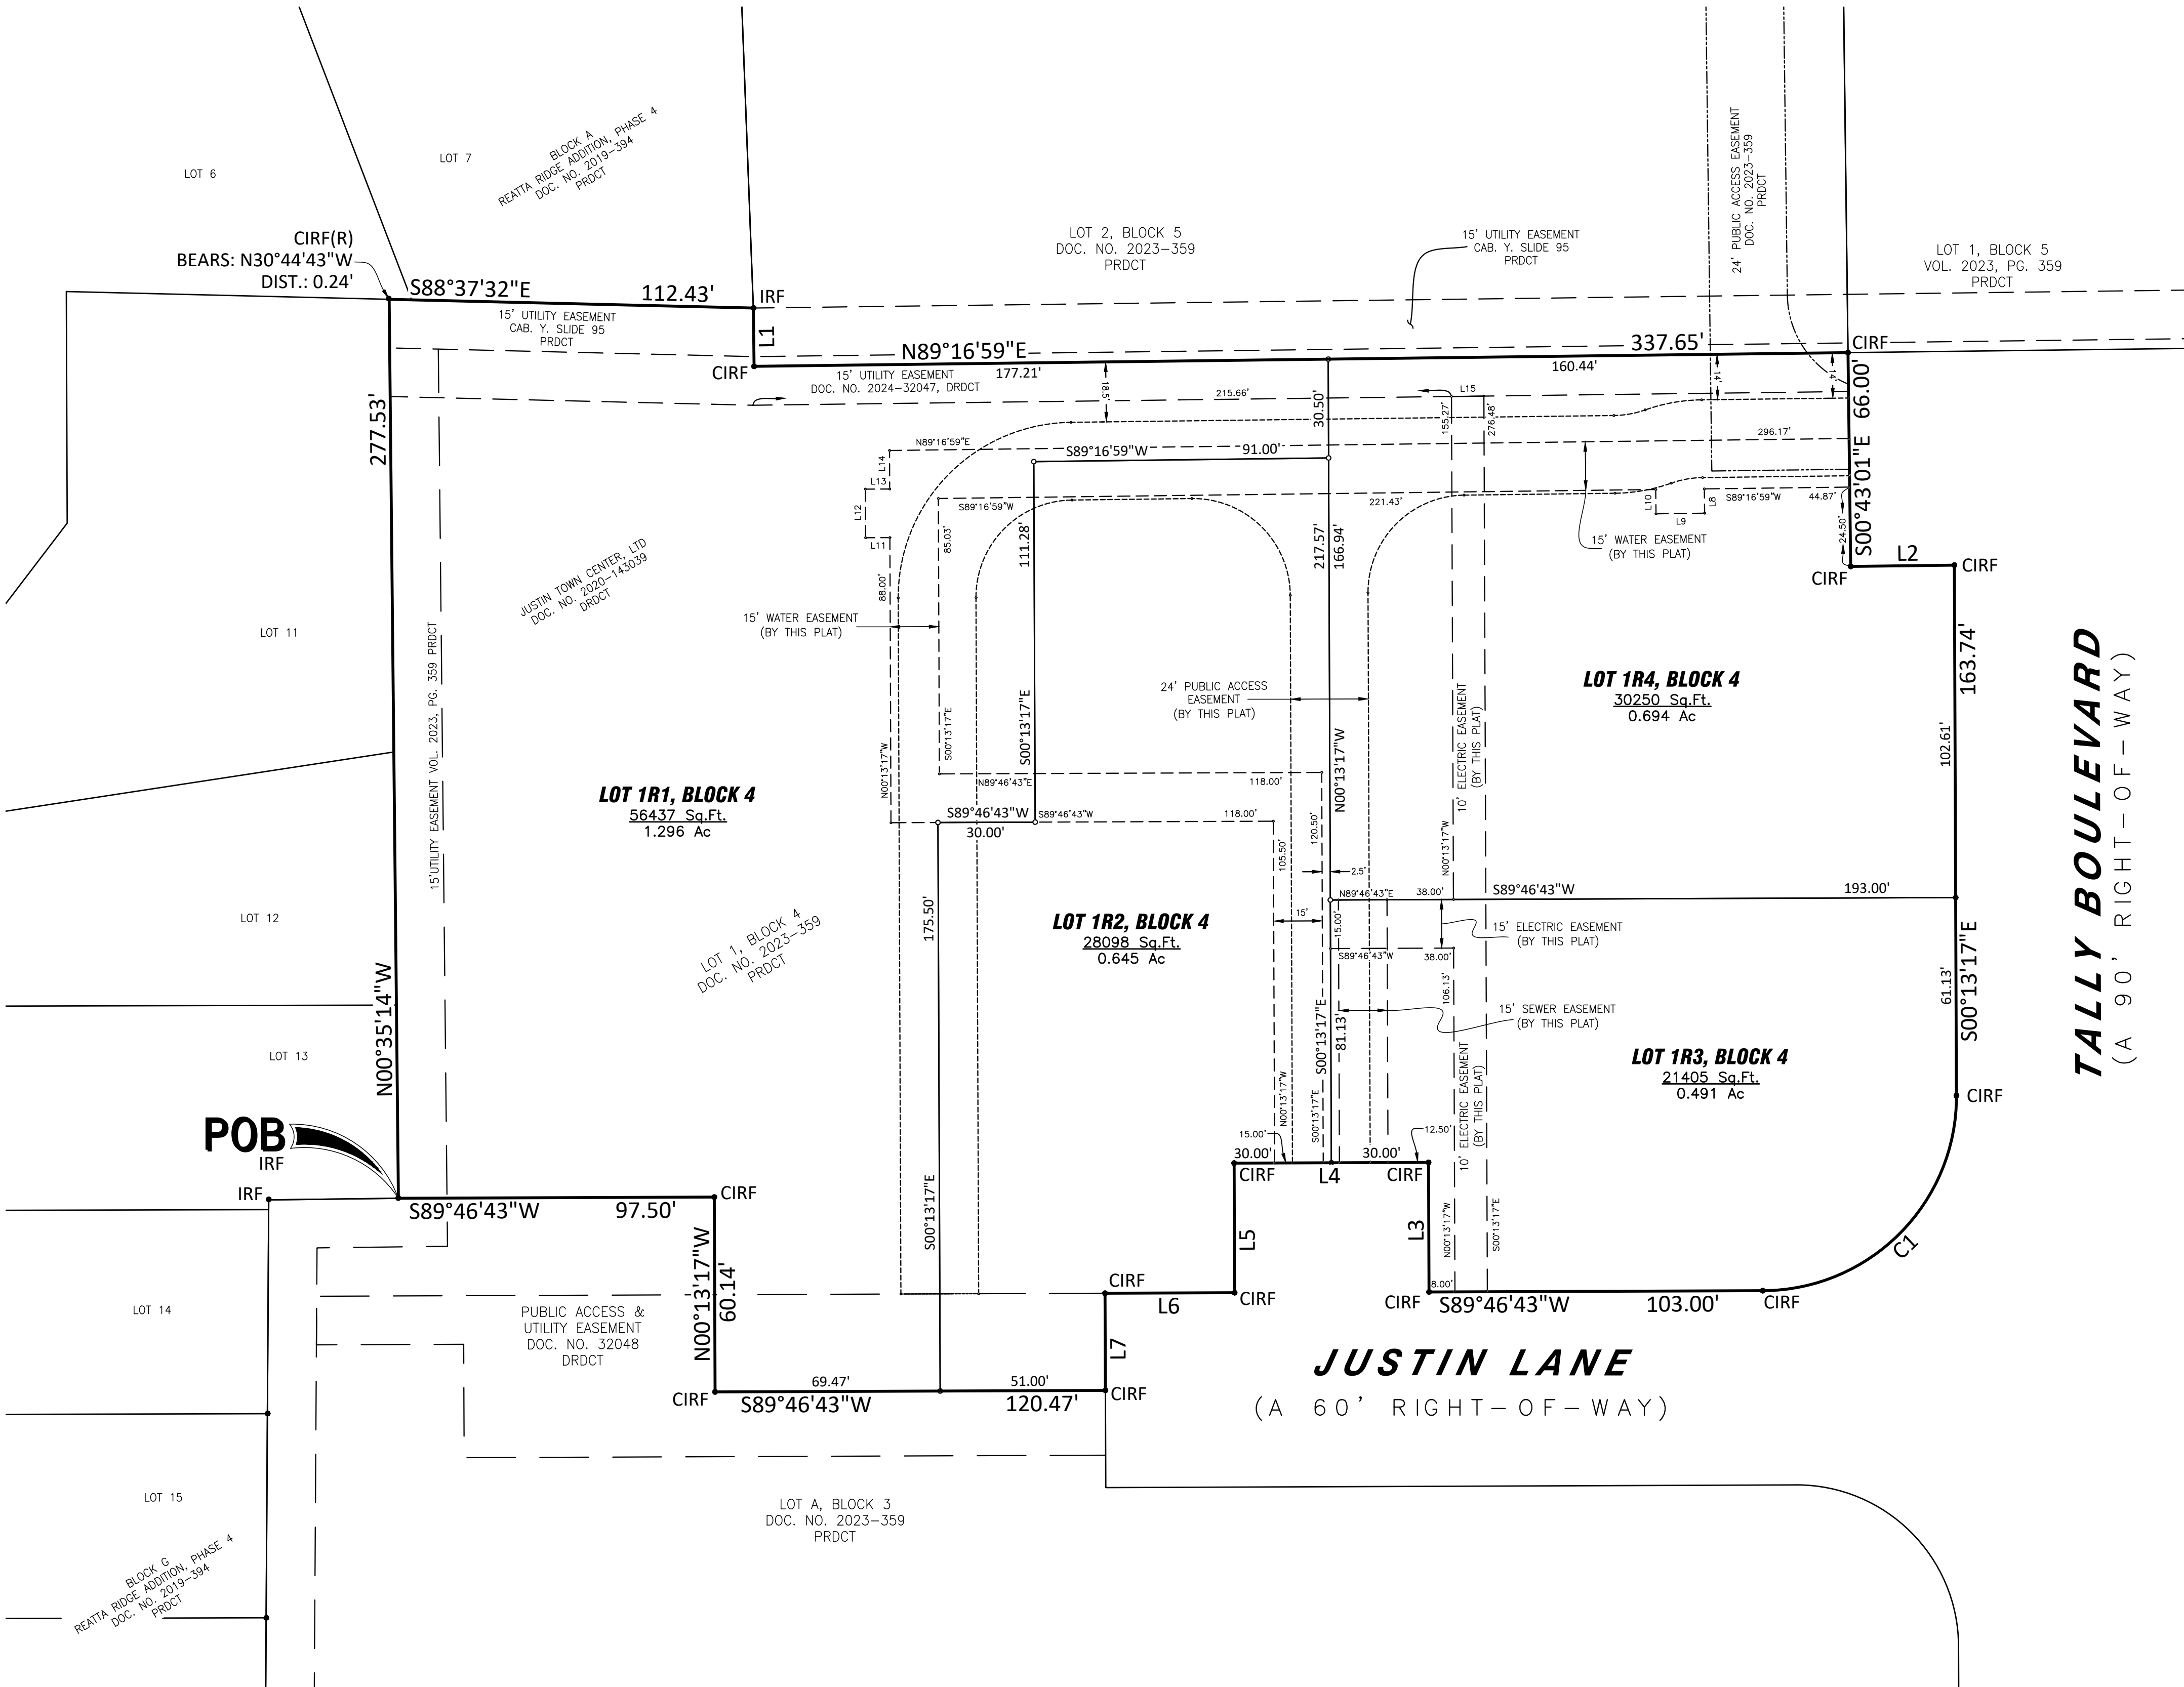

Curve Table					
Curve #	Delta	Radius	Arc Length	Chord Bearing	Chord Length
C1	90°00'00"	60.00'	94.25'	S44°46'43"W	84.85'
C2	18°50'21"	54.00'	17.76'	S79°51'48"W	17.68'
C3	18°50'21"	30.00'	9.86'	S79°51'48"W	9.82'
C4	89°30'16"	54.00'	84.36'	S44°31'51"W	76.04'
C5	89°30'16"	30.00'	46.86'	S44°31'51"W	42.24'
C6	90°29'44"	30.00'	47.38'	N45°28'09"W	42.61'
C7	89°30'16"	30.00'	46.86'	S44°31'51"W	42.24'
C8	18°50'21"	54.00'	17.76'	N79°51'48"E	17.68'
C9	18°50'21"	30.00'	9.86'	S79°51'48"W	9.82'

Line Table		
Line #	Direction	Length
L1	S00°43'01"E	18.00'
L2	N89°16'59"E	32.00'
L3	N00°13'17"W	40.00'
L4	S89°46'43"W	60.00'
L5	S00°13'17"E	40.00'
L6	S89°46'43"W	40.00'
L7	S00°13'17"E	30.00'
L8	S00°43'01"E	7.50'


Line Table		
Line #	Direction	Length
L9	S89°16'59"W	15.00'
L10	N00°43'01"W	7.50'
L11	S89°46'43"W	7.50'
L12	N00°13'17"W	15.00'
L13	N89°46'43"E	7.50'
L14	N00°13'17"W	11.90'
L15	N89°16'59"E	10.00'
L16	N89°46'43"E	24.00'

TALLY BOULEVARD
(A 90' RIGHT-OF-WAY)

JUSTIN LANE
(A 60' RIGHT-OF-WAY)

FINAL PLAT
LOTS 1R1 - 1R4, BLOCK 4,
JUSTIN TOWN SQUARE
3.126 ACRES
BEING A REPLAT OF LOT 1, BLOCK 4 JUSTIN TOWN SQUARE
AS RECORDED IN DOC. NO. 2023-359, PRDCT
MARY POLK SURVEY, ABSTRACT NO. 993,
MEP&P RR CO SURVEY, ABSTRACT NO. 207
CITY OF JUSTIN, DENTON COUNTY, TEXAS
MAY 2024
SHEET 1 OF 2

THE PURPOSE OF THIS REPLAT IS TO RECONFIGURE LOT 1,
BLOCK 4 INTO FOUR LOTS CALLED LOT 1R1, LOT 1R2, LOT 1R3
AND LOT 1R4, BLOCK 4.

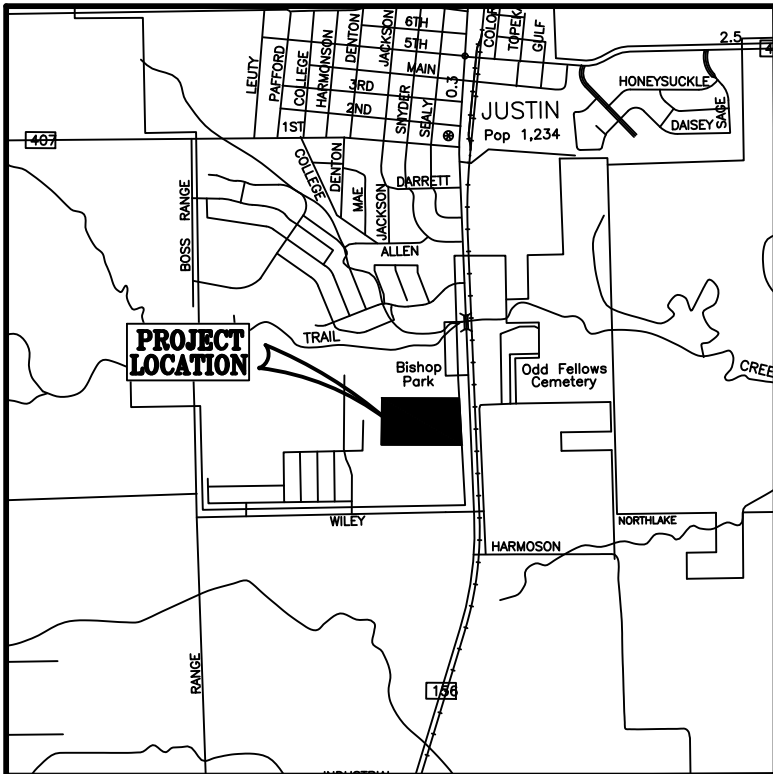

VICINITY MAP - NTS JUSTIN, TEXAS



30 15 0 30 60
GRAPHIC SCALE: 1" = 30 Feet

LEGEND

- CIRF.....Found 5/8-Inch Capped Iron Rod marked "BHB INC"
CIRF(R).....Found 5/8-Inch Capped Iron Rod marked "RPLS 4838"
DRDCT.....Deed Records, Denton County, Texas
IRF.....Found 1/2-Inch Iron Rod
OIRS.....Set 5/8-Inch Capped Iron Rod marked "BHB INC"
POB.....Point of Beginning
PRDCT.....Plat Records, Denton County, Texas

NOTES

- This survey has been prepared without the benefit of a current commitment for title insurance, additional easements or restrictions may affect this property.
- Horizontal Datum and coordinates shown hereon are U.S. State Plane Grid - Texas North Central Zone (4202) NAD83 as established using the AllTerra RTKNet Cooperative Network. Reference frame is NAD83(2011) Epoch 2010.0000. Distances shown are U.S. Survey feet displayed in surface values.
- All Public Access Easements shall be maintained by the property owner. The undersigned does hereby covenant and agree that he (they) shall construct upon the fire lane easements, as dedicated and shown hereon, an approved, hard surface (hot mix asphalt concrete 'HMAC' or concrete) and that he (they) shall maintain the same in a state of good repair at all times and keep the same free and clear of any structures, fences, trees, shrubs, or other improvements of obstruction, including but not limited to the parking of motor vehicles, trailers, boats or other impediments to the access of fire apparatus. The maintenance of paving on the fire lane easements is the responsibility of the owner, and the owner shall post and maintain appropriate signs and/or markings in conspicuous places along such fire lanes, stating, "Fire Lane, No Parking/Tow-Away Zone." The police or his duly authorized representative is hereby authorized to cause such fire lanes and utility easements to be maintained free and unobstructed at all times for fire department and emergency use.
- By scaled location of FEMA FIRM Map No. 48121C0485G, effective April 18, 2011, and LOMR 20-06-3405P effective 04-23-2021, this does not represent a drainage study floodplain limits. the subject property lies within:

A portion of the subject property lies within SPECIAL FLOOD HAZARD AREAS (SFHAs) SUBJECT TO INUNDATION BY THE 1% ANNUAL CHANCE FLOOD:

Zone X (unshaded) - Areas determined to be outside the 0.2% annual chance floodplain.

Zone X (unshaded) - Areas determined to be outside the 0.2% annual chance floodplain.

Zone X (unshaded) - Areas determined to be outside the 0.2% annual chance floodplain.

All corners set are 5/8" capped iron rods marked "BHB INC" unless otherwise noted.

All setbacks and zoning regulations shall be in conformance with Ordinance 739-22.

The use of the words "certifies" and "certification" hereon constitutes an expression of professional opinion regarding those facts of findings which are the subject of the certification, and does not constitute a warranty or guarantee, either expressed or implied.

BHB

BAIRD, HAMPTON & BROWN
engineering and surveying

6300 Ridglea Place, Suite 700 Fort Worth, TX 76116
rlee@bhbinc.com • 817.338.1277 • bhbinc.com
TBPELS Firm #44, #10011300, #1001302,
#10194148

Drawing: E:\Survey24\704 Justin Town Center\000\Dwg\BLOCK 4 REPLAT.dwg

METES & BOUNDS

WHEREAS, JUSTIN TOWN CENTER, LTD is the owner of tract of land situated within the Mary Polk Survey, Abstract No. 993, same being all of Lot 1, Block 4, Justin Town Square, an addition to the City of Justin, Denton County, Texas, as shown on the plat recorded in Document Number 2023-359, Plat Records, Denton County, Texas, (PRDCT), and being more particularly described by metes and bounds as follows: (Bearings referenced to U.S. State Plane Grid 1983 - Texas North Central Zone (4202) NAD83 as established using the AllTerra RTKNet Cooperative Network. Reference frame is NAD83(2011) Epoch 2010.0000. Distances shown are U.S. Survey feet displayed in surface values)

BEGINNING at 1/2-inch iron rod found (IRF) for the southwest corner of said Lot 1, same being the southeast corner for Lot 13, Block G, of Reatta Ridge Addition, Phase 4, an addition to the City of Justin, Denton County, Texas as shown on the plat recorded in Cabinet R, Page 319, PRDCT, and being in the north line of Lot A, Block 3 of said Justin Town Square;

THENCE with the common line between the said Lot 1 and said Reatta Ridge Addition, Phase 4 the following courses and distances:

North 00°35'14" West, a distance of 277.53 feet to a point for the northwest corner of said Lot 1, same being the northeast corner of Lot 11, Block A of said Reatta Ridge Addition, Phase 4 from which a found 5/8-inch capped iron rod marked "RPLS 4838" bears North 30°44'43" West, a distance of 0.24 feet;

South 88°37'32" East, a distance of 112.43 feet to an IRF for the southeast corner of Lot 7, Block A of said Reatta Ridge Addition, Phase 4, same being in the west line of Lot 2, Block 5 of said Justin Town Square;

THENCE with the common line between said Lots 1 and 2 the following courses and distances:

South 00°43'01" East, a distance of 18.00 feet to a found 5/8-inch capped iron marked "BHB INC" (CIRF);

North 89°16'59" East, a distance of 337.65 feet to a CIRF for the northeast corner of said Lot 1, same being the southwest corner of said Lot 2, and being the southwest corner of Lot 1 of said Block 5, and also being the northwest corner of Tally Boulevard (a 90-foot right-of-way);

THENCE with the common line between said Lot 1 and the west right-of-way line for Tally Boulevard the following courses and distances:

South 00°43'01" East, a distance of 66.00 feet to an CIRF;

North 89°16'59" West, a distance of 32.00 feet to a CIRF;

South 00°13'17" East, a distance of 163.74 feet to an CIRF for the most northerly corner of a corner clip located at the northwest corner of the intersection between said Tally Boulevard and Justin Lane (a 60-foot right-of-way);

THENCE with the common line between said Lot 1 and said corner clip, and along a curve to the right having a central angle 90°00'00", a radius of 60.00 feet, an arc length of 94.25 feet and a chord which bears South 44°46'43" West, a distance of 84.85 feet to a CIRF;

THENCE with the common line between said Lot 1 and the north right-of-way line of said Justin Lane the following courses and distances:

South 89°46'43" West, a distance of 103.00 feet to a CIRF;

North 00°13'17" West, a distance of 40.00 feet to a CIRF;

South 89°46'43" West, a distance of 60.00 feet to a CIRF;

South 00°13'17" East, a distance of 40.00 feet to a CIRF;

South 89°46'43" West, a distance of 40.00 feet to a CIRF;

South 00°13'17" East, a distance of 30.00 feet to a CIRF for the most southerly southeast corner of said Lot 1, same being an ell corner in the aforementioned Lot A;

THENCE with the common line between said Lot 1 and said Lot A the following courses and distances:

South 89°46'43" West, a distance of 120.47 feet to a CIRF;

North 00°13'17" West, a distance of 60.14 feet to a CIRF;

South 89°46'43" West, a distance of 97.50 feet to the POINT OF BEGINNING and containing 136,190 square feet or 3.126 acre of land more or less.

NOW THEREFORE, KNOW ALL MEN BY THESE PRESENTS \$

THAT Justin Town Center, LTD, acting herein by and through their duly authorized officers, do hereby adopt this plat designating the herein above described property as LOTS 1R1-1R4, BLOCK 4, JUSTIN TOWN SQUARE, an addition to the City of Justin, Texas, and does hereby dedicate, in fee simple, to the public use forever, the streets and alleys shown thereon. The streets and alleys are dedicated for street purposes. The Easements and public use areas, as shown, are dedicated, for the public use forever, for the purposes indicated on this plat. No buildings, fences, trees, shrubs or other improvements or growths shall be constructed or placed upon, over or across the Easements as shown, except that landscape improvements may be placed in Landscape Easements, if approved by the City of Justin. In addition, Utility Easements may also be used for the mutual use and accommodation of all public utilities desiring to use or using the same unless the easement limits the use to particular utilities, said use by public utilities being subordinate to the Public's and City of Justin's use thereof. The City of Justin and public utility entities shall have the right to remove and keep removed all or parts of any buildings, fences, trees, shrubs or other improvements or growths which may in any way endanger or interfere with the construction, maintenance, or efficiency of their respective systems in said Easements. The City of Justin and public utility entities shall at all times have the full right of Ingress and Egress to or from their respective easements for the purpose of constructing, reconstructing, inspecting, patrolling, maintaining, reading meters, and adding to or removing all or parts of their respective systems without the necessity at any time procuring permission from anyone.

This plat approved subject to all platting ordinances, rules, regulations and resolutions of the City of Justin, Texas. WITNESS, my hand this _____ day of _____, 2024.

By: Justin Town Center, LTD

James Lancaster, President

STATE OF TEXAS \$
COUNTY OF _____ \$

BEFORE me, the undersigned authority, a Notary Public in and for said County and State, on this day personally appeared James Lancaster known

to me to be the person or persons whose name is subscribed to the foregoing instrument, and acknowledge to me that he or she executed the same in the capacity herein stated and the act and deed of said company.

GIVEN UNDER MY HAND AND SEAL OF OFFICE, this _____ day of _____, 2023.

Notary Public in and for _____ County

FINAL PLAT
LOTS 1R1 - 1R4, BLOCK 4,
JUSTIN TOWN SQUARE
3.126 ACRES
BEING A REPLAT OF LOT 1, BLOCK 4, JUSTIN TOWN SQUARE
AS RECORDED IN DOC. NO. 2023-359, PRDCT
MARY POLK SURVEY, ABSTRACT NO. 993,
MEP&P RR CO SURVEY, ABSTRACT NO. 207
CITY OF JUSTIN, DENTON COUNTY, TEXAS
MAY 2024 **SHEET 2 OF 2**

SURVEYOR'S CERTIFICATION

I, Robert A. Lee, do hereby declare that I prepared this plat from an actual on the ground survey of the land, and that the corner monuments shown hereon were properly placed under my direct supervision in accordance with the platting rules and regulations of the City of Justin, Texas. PRELIMINARY, THIS DOCUMENT SHALL NOT BE RECORDED FOR ANY PURPOSE AND SHALL NOT BE USED OR VIEWED OR RELIED UPON AS A FINAL SURVEY DOCUMENT.

Purpose of Document: Review
Surveyor: Robert A. Lee
Registered Professional Land Surveyor No. 6895

Release Date: 05-30-2024

Robert A. Lee
State of Texas Registered Professional Land Surveyor
No. 6895
Date: May 30, 2024

THE PURPOSE OF THIS REPLAT IS TO RECONFIGURE LOT 1, BLOCK 4 INTO FOUR LOTS CALLED LOT 1R1, LOT 1R2, LOT 1R3 AND LOT 1R4, BLOCK 4.

"Approved by the Planning and Zoning Commission" Date _____

Chair, Planning and Zoning Commission

Attest, City Secretary

"Approved by the City Council" Date _____

Mayor, City of Justin

Attest, City Secretary

SELECT APPLICATION TYPE

- ☐ Preliminary ☐ Final ☒ Replat ☐ Minor ☐ Short Form
☐ Amended

DEVELOPMENT INFORMATION

Project Location JUSTIN, DENTON COUNTY, TX 76247
Addition Name JUSTIN TOWN SQUARE
Legal Description JUSTIN TOWN SQUARE, BLOCK 4, LOT 1
Proposed Use DAYCARE, GENERAL BUSINESS
Current Zoning JTS-PD Acreage 3.126 Lots 4
No. New Street Intersections NONE

OWNER INFORMATION

Name JUSTIN TOWN CENTER, LTD - Attn: James Lancaster
Address 365 MIRON, SUITE A
City SOUTHLAKE State TX Zip 76092
Phone 817-416-3981 Email cwilkinson@officeequitysolutions.com

For additional owners, please include additional copies of pages 1 and 2 of this application. The property owner must sign the application or submit a notarized letter of authorization.

REPRESENTATIVE/AGENT INFORMATION

Name OFFICE EQUITY SOLUTIONS - Attn: Craig Wilkinson
Address 365 MIRON, SUITE A
City SOUTHLAKE State TX Zip 76092
Phone 817-416-3981 Email cwilkinson@officeequitysolutions.com

SURVEYOR INFORMATION

Name BAIRD, HAMPTON & BROWN - Attn: Robert Lee, RPLS
Address 3801 WILLIAM D. TATE, SUITE 500
City GRAPEVINE State TX Zip 76051
Phone 682-229-3065 Email rlee@bhbinc.com

ENGINEER INFORMATION

Name BAIRD, HAMPTON & BROWN - Attn: Daniel Franklin, PE
Address 3801 WILLIAM D. TATE, SUITE 500
City GRAPEVINE State TX Zip 76051
Phone 682-207-3164 Email dfranklin@bhbinc.com

CERTIFICATION AND ACKNOWLEDGEMENTS

I certify that the above information is correct and complete to the best of my knowledge and ability, and that I will be fully prepared to present the proposal at a Planning and Zoning Commission and City Council hearing. I reserve the right to withdraw this proposal at any time by filing a written request with the Planning & Zoning Department. I understand that the filing fee is not refundable upon withdrawal of the proposal or upon denial of the case.

I acknowledge that the subdivision plat will not be accepted until it has been determined that the submittal is complete and in conformance with the requirements of Chapter 42 Subdivision Regulations of the City of Justin Code of Ordinances.

I acknowledge that if a change in zoning classification is required to accommodate the proposed development, the zoning change may be required to be approved before the subdivision plat application is considered complete.

 _____ Owner Signature	<u>6-3-24</u> _____ Date	<u>James Lancaster</u> _____ Owner Name (print)
 _____ Agent Signature	<u>6-3-24</u> _____ Date	<u>Craig Wilkinson</u> _____ Agent Name (print)

APPLICATION SUBMITTAL REQUIREMENTS

Applications will be reviewed for completeness pursuant to Chapter 42 Article II of the Subdivision Regulations of the City of Justin. Applications submitted without original signatures and all required documents and information will not be accepted and will be returned to the applicant. Please be sure that all required items are included for the type of application requested.

Subdivision applications must be submitted thirty (30) days prior to the Planning & Zoning Commission meeting at which it is to be considered.

Subdivision information is available online in [Subdivision Regulations and Technical Construction Standards and Specifications](#). If you have questions about the application process or any submittal requirements, please call the Planning & Zoning Department at 940-648-2541 Ext. 5.

ALL APPLICATIONS

The following items are REQUIRED with all types of applications:

- ☒ Subdivision application form
- ☐ Application fee as required by the [Justin Fee Schedule](#). This fee is non-refundable.
- ☐ Original paid receipt or tax certificate indicating that property taxes have been paid for the property. The certificate may be obtained for a fee from the Denton County Tax Office at 1505 E. McKinney St., Denton, TX.
- ☐ If the ownership does not match the ownership on the Denton County Appraisal District website, a warranty deed shall be submitted with this application. Please verify ownership prior to submitting the application.
- ☐ Additional information may be requested by the Development Review Committee if deemed essential for review and consideration by the Planning and Zoning Commission and City Council.

PRELIMINARY PLAT


- ☐ Preliminary plat drawing: one digital (PDF) copy. Page size must be 24"X36" or 18"X24".
- ☐ Preliminary drainage analysis
- ☐ Preliminary public infrastructure plans

FINAL PLAT, REPLAT, AND SHORT FORM FINAL PLAT

- ☒ Final Plat drawing: one digital (PDF) copy. Page size must be 24"X36" or 18"X24"
- ☐ Certificate of Approval of Public Infrastructure Plans or approved Waiver of Public Infrastructure Plans.

AMENDED PLAT

- ☐ Amended plat drawing: one digital (PDF) copy. Page size must be 24"X36" or 18"X24".

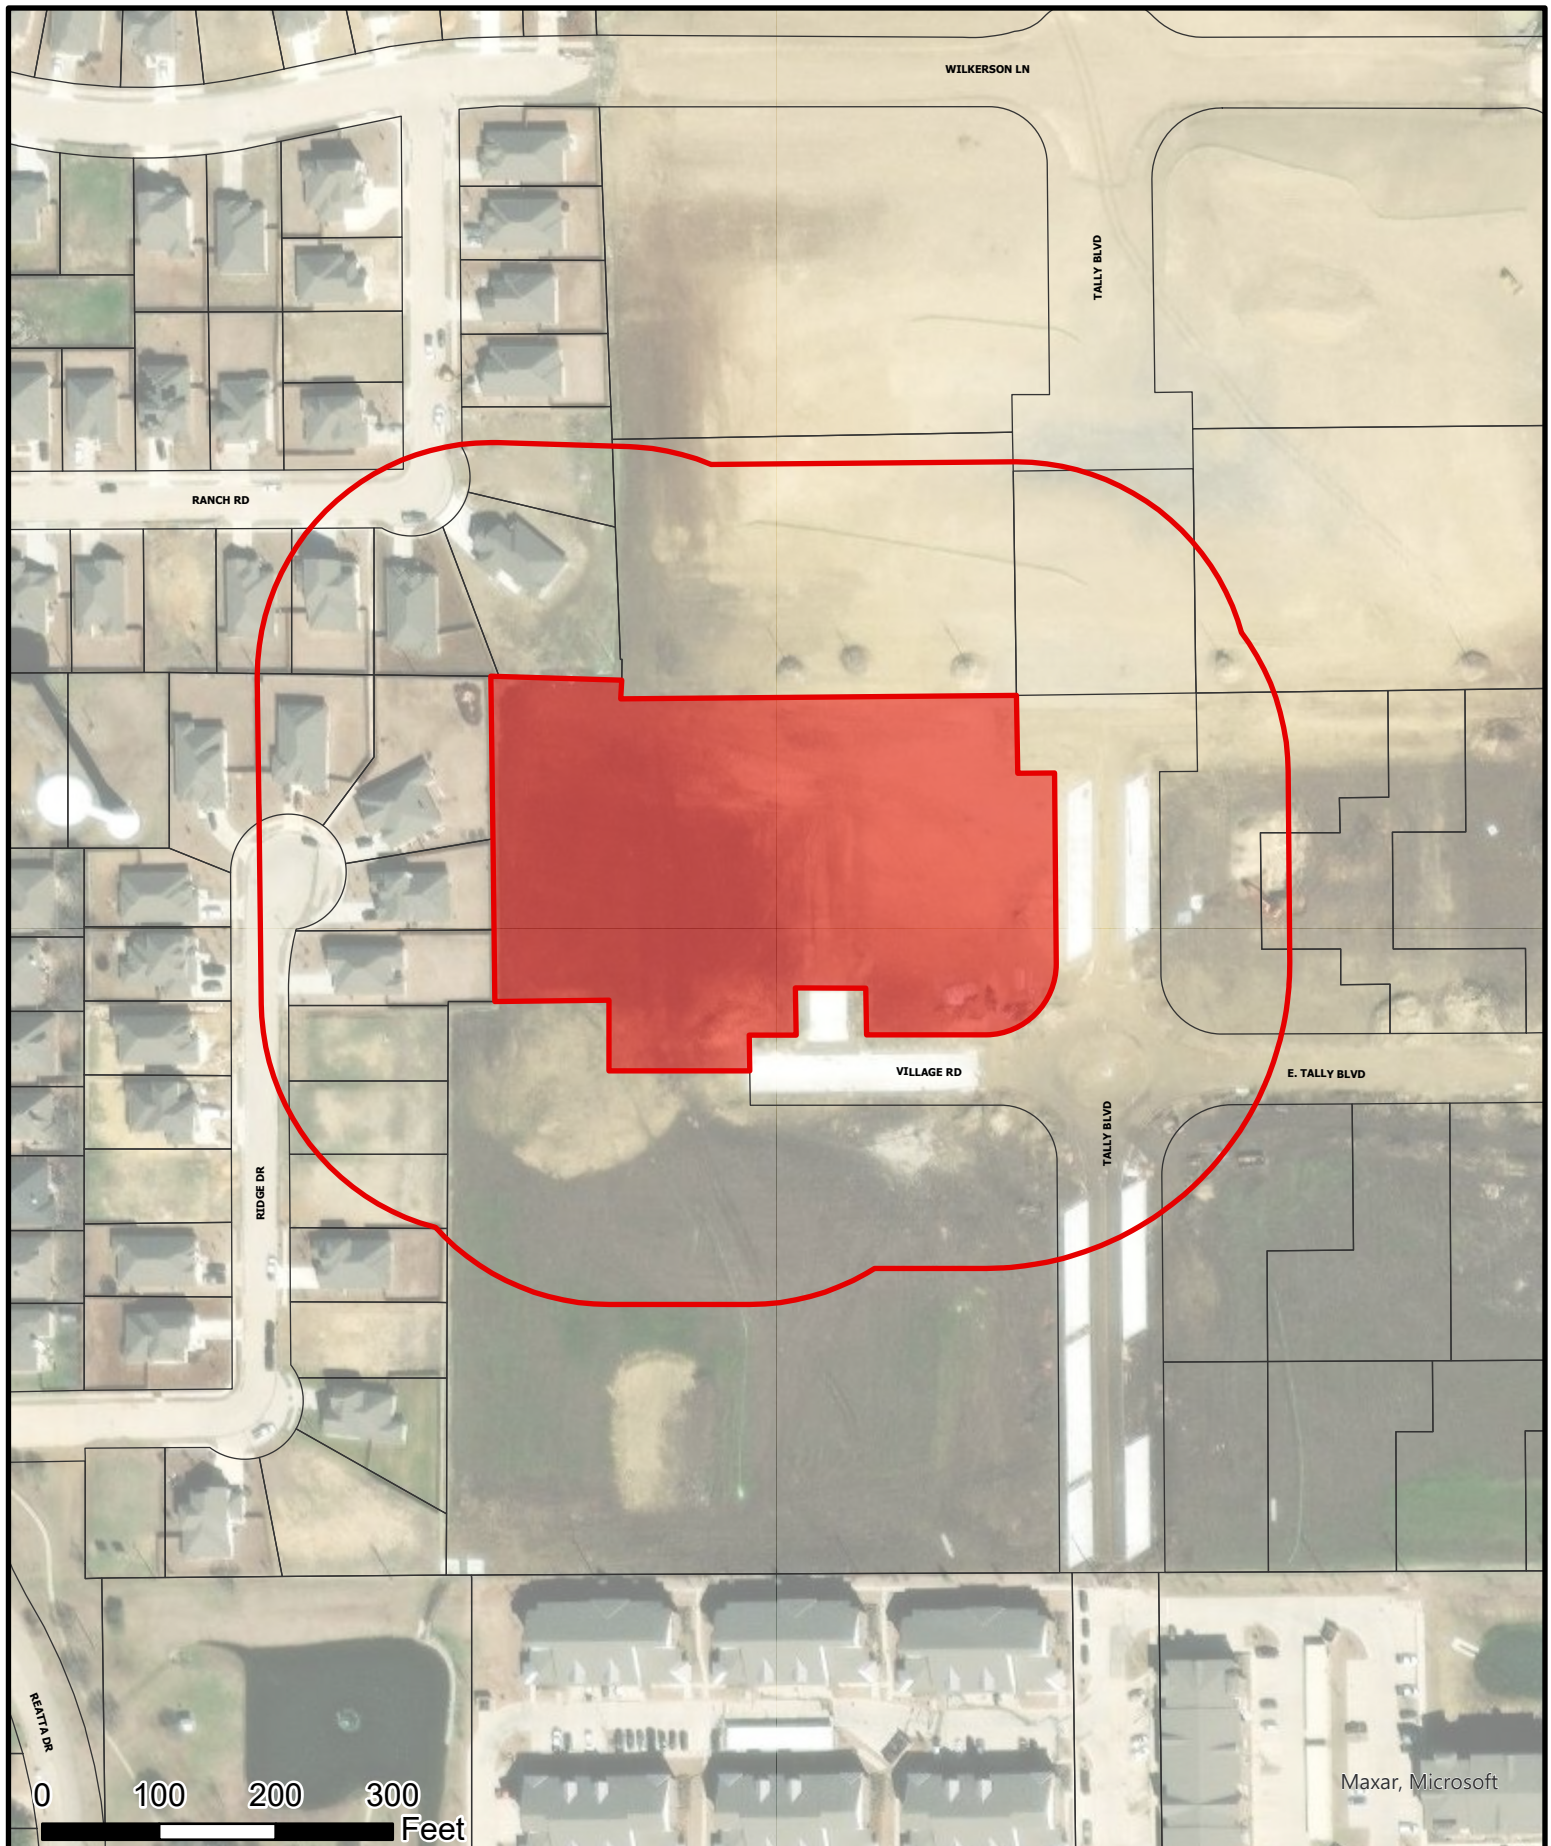

Legend

- | | |
|--------------------|---------------------|
| Justin ETJ | 200ft Notice Radius |
| Justin City Limits | JTS Replat |



**Justin Town Square
Replat
City of Justin, TX**

Prepared by:
Christopher T. Young
GIS Technician
Date: 7/03/2024

RESOLUTION NO. _____

**A RESOLUTION OF THE CITY COUNCIL OF THE CITY OF JUSTIN,
TEXAS, APPROVING THE REPLAT FOR JUSTIN TOWN SQUARE.**

WHEREAS, the Applicant has submitted a request for replatting the property legally described as Block 4, Lots 1R1-1R4, Justin Town Square; and

WHEREAS, the City has reviewed the application and supporting documentation; and

WHEREAS, the City has determined that the proposed development complies with all applicable regulations and requirements, subject to final engineering calculations and plans;

NOW, THEREFORE, BE IT RESOLVED BY THE CITY COUNCIL OF THE CITY OF JUSTIN, TEXAS, THAT:

SECTION 1. That all provisions of the Resolutions of the City of Justin, Texas, in conflict with the provisions of this Resolution be, and the same are hereby, repealed, and all other provisions of the Resolutions of the City not in conflict with the provisions of this Resolution shall remain in full force and effect.

SECTION 2. This Resolution shall take effect immediately upon its passage

DULY PASSED by the City Council of the City of Justin, Texas, on the 25th day of July, 2024.

APPROVED:

James Clark, Mayor

ATTEST:

Amy Piukana, City Secretary

APPROVED AS TO FORM:

City Attorney



Planning and Zoning Commission Coversheet
July 16, 2024
415 N. COLLEGE AVE.

Agenda Item: D. (PUBLIC HEARING:)

Title: Consider and act upon a recommendation to City Council for an Amendment to the existing Planned Development Agreement (SF-1 PD-597-15) for Meadowlands Phase 1, legally described as Lots 1-7, Block A. Generally located southwest from the intersection of FM 407 and Meadowview Drive.

Department: Development

Contact: Matthew Cyr, Director of Planning and Development

Recommendation:

Staff recommends approval.

Background:

The Applicant is seeking to amend the existing Developers Agreement (PD-597-15) for the Reserve at Meadowlands, Phase 1 development. Legally described as Lots 1-7, Block A, and generally located southwest from the intersection of FM 407 and Meadowview Drive.

The original agreement was signed on October 12, 2015, with certain conditions to be fulfilled as outlined in the attached ordinance.

In April 2023, the HOA approached the staff regarding unmet conditions for Reserve at Phase I. The HOA requested staff to assess the feasibility of incorporating these items before the commencement of Reserve at Meadowlands Phase II. Consequently, Staff engaged with the developer and organized a meeting for discussion. After a series of meetings, an agreement was reached between the HOA and developer to revise the Planned Development to align with the actual development on the ground and address additional concerns from both the HOA and the developer.

REVISIONS:

All revisions have been reviewed by the HOA and the developer for a general agreement.

1. Remove subsection H. This is not relevant to the Planned Development since this is already in the Code of Ordinances as a requirement and trees have already been planted.
 2. Subsection I. A six foot (6') masonry wall shall be constructed on the east edge of the Gas easement on the lots (This has already been done years ago); each homeowner will be required to maintain mowing and general upkeep to minimum of City standards the space west of the
-

masonry wall to the edges of the Lot. This defers maintenance to the residents on the other side of the fence since they do own the entire lot.

3. Subsection J. This revision allows the homeowner on Lot 7 more flexibility to choose different options for privacy use such as: mesh screening, wood slats, or live screening.
4. Subsection K. This revisions provides certain lighting along the walking trail along with a timeframe (sixty-days) to install the lighting.
5. Subsection L. Subsection to be removed based on the fact that all lighting for Reserve at meadowlands Ph. I has already been installed.
6. Subsection N. Within 60 days after the Approval and Execution of this PD, a five (5') foot wide sidewalk will be provided for connection to Atchison Road according to the attached diagram; If said sidewalk is not constructed and accepted within in sixty (60) days there may be penalties assessed in accordance with Sec. 52-5 of the Code of Ordinances.
7. Subsection O. Subsection to be removed as the drainage of the subdivision has already been constructed.

City Attorney Review: N/A

Attachments:

1. Planned Development PD-597-15
2. Map - Reserve Ph1
3. Redlined Amendment
4. Proposed Ordinance

**CITY OF JUSTIN, TEXAS
ORDINANCE NO. 597-15**

AN ORDINANCE OF THE CITY OF JUSTIN, TEXAS, GRANTING PLANNED DEVELOPMENT ZONING FOR THE “VILLAS OF MEADOWLANDS I” (TO BE KNOWN AS THE RESERVE AT MEADOWLANDS I) LOCATED ON 2.967 ACRES IN THE S. R. ROBERTS SURVEY, ABSTRACT NO. 1127, IN THE CITY OF JUSTIN, DENTON COUNTY, TEXAS; PROVIDING FOR THE APPROVAL OF A DEVELOPMENT PLAN; PROVIDING SPECIAL CONDITIONS; PROVIDING FOR THE REPEAL OF ALL ORDINANCES IN CONFLICT; PROVIDING A SEVERABILITY CLAUSE; PROVIDING FOR A PENALTY OF FINE NOT TO EXCEED THE SUM OF TWO THOUSAND DOLLARS (\$2,000.00) FOR EACH OFFENSE; AND PROVIDING AN EFFECTIVE DATE.

WHEREAS, the Planning and Zoning Commission and the City Council of the City of Justin, in compliance with the laws of the State of Texas with reference to the granting of zoning classification and changes, have given the requisite notices by publication and otherwise, and have held due hearings and afforded a full and fair hearing to all property owners generally and to all persons interested and situated in the affected area and in the vicinity thereof, and the City Council of Justin is of the opinion and finds that a zoning change should be granted and the Comprehensive Zoning Ordinance and Map should be amended;

NOW THEREFORE, BE IT ORDAINED BY THE CITY COUNCIL OF THE CITY OF JUSTIN, TEXAS:

SECTION 1. That the Comprehensive Zoning Ordinance and Map of the City of Justin, Texas, are hereby amended to approve a change of zoning to Planned Development (“PD”) for single-family uses for the “Villas of Meadowlands I” (henceforth to be known and identified as The Reserve at Meadowlands I) on a tract of 2.967 acres of land in the S. R. Roberts Survey, Abstract No. 1127, in the City of Justin, Denton County, Texas, and being more particularly described in Exhibit “A” attached hereto and made part hereof for all purposes, the same as if fully copied herein (the “property”).

SECTION 2. That the property shall be improved in conformance with the approved Development Plan attached hereto as Exhibit “B” and made a part hereof for all purposes, the same as if fully copied herein.

SECTION 3. That in conformance with and in addition to all site improvements shown on the approved Development Plan, development of the property is subject to conformance with the following special conditions:

A. The development may include single-family residences, with a minimum dwelling

area of 1,800 square feet, and any accessory structures permitted in the SF-1 zoning district by the Use Tables contained in the Comprehensive Zoning Ordinance;

B. The lots in the development shall meet or exceed the following minimum area regulations:

(1) minimum lot width of fifty feet (50');

(2) minimum lot depth of one hundred twenty-five feet (125');

(3) minimum lot area of 5,500 square feet, but with an average area of all lots a minimum of 10,952 square feet;

(4) minimum front yard setback of fifteen feet (15');

(5) minimum side yard setback of five feet (5');

(6) minimum side yard setback on the street side of a corner lot of fifteen feet (15');

(7) minimum setback of garage door from abutting alley or street of twenty feet (20');

C. No building in the development shall exceed 35' in height;

D. Each building shall provide 100% masonry exterior surface construction on the front facade, provided that at least 80% of the other exterior surfaces shall be masonry;

E. The primary pitch of the roof of all structures shall be 8/12;

F. Enclosed two car garages shall be provided for each residence;

G. Builders shall not be permitted to repeat any layout of a residence for at least 3 homes on either side of a home;

H. Each lot shall be provided with two front yard trees and one backyard tree, each with a minimum caliper of three inches (3");

I. A six feet (6') masonry fence shall be provided along FM 407, Atchinson Avenue, and the west side of Lots 6 and 7, provided the existing fence along the south side of the open space adjacent to Lot 7 will be retained;

J. A six feet (6') wrought iron fence shall be required along the south side of Lot 7;

K. At a minimum, four (4) street lights at street corners and along walking paths shall be provided, in accordance with the Development Plan;

L. All street lights and lights along walking trails shall be "Dark Sky" compliant;

M. Owners of all residences in the development shall be required to be members of a homeowners' association created for the development, and the association shall be responsible to maintain the commonly owned open green space in the development;

N. A sidewalk with connectivity to the west shall be required;

O. Developer shall make improvements to the drainage channel and pipe along FM 407 as approved by the city engineer;

P. In conformance with the conceptual Development Plan approved hereby, a detailed Development Plan shall be submitted by the developer to the Planning and Zoning

Commission for its review and recommendations. The detailed Development Plan will then be reviewed and approved by the City Council, prior to the issuance of any building permit for the development; and

Q. The detailed Development Plan must include: final lot layout, Landscape Planting Plan, proposed Screening Fence/Wall(s), sidewalk locations, project amenity areas, site lighting, and any other specific detailed plan requirements of City Council made at the time of review of the detailed Development Plan.

SECTION 4. That the above described property shall be used only in the manner and for the purposes provided for by the Comprehensive Zoning Ordinance of the City of Justin, as amended hereby.

SECTION 5. All provisions of the ordinances of the City of Justin in conflict with the provisions of this ordinance are hereby repealed.

SECTION 6. Should any sentence, paragraph, subdivision, clause, phrase or section of this ordinance be adjudged or held to be unconstitutional, illegal or invalid, the same shall not affect the validity of this ordinance as a whole, or any part or provision thereof other than the part so decided to be invalid, illegal or unconstitutional, and shall not affect the validity of the Comprehensive Zoning Ordinance as a whole.

SECTION 7. Any person, firm or corporation violating any of the provisions or terms of this ordinance shall be subject to the same penalty as provided for in the Comprehensive Zoning Ordinance of the City of Justin, as heretofore amended, and upon conviction shall be punished by a fine not to exceed the sum of two thousand dollars (\$2,000.00) for each offence; and each and every day such violation shall continue shall be deemed to constitute a separate offence.

SECTION 8. This ordinance shall take effect immediately from and after its passage and the publication of the caption, as the law in such cases provides.


DULY PASSED by the City Council of the City of Justin, Texas, on the 12th day of October 2015.

APPROVED:




GREG SCOTT, MAYOR

ATTEST:

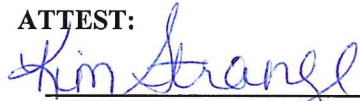

KIM STRANGE, CITY SECRETARY

APPROVED AS TO FORM:

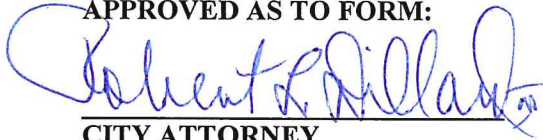

CITY ATTORNEY

EXHIBIT A

LEGAL DESCRIPTION

BEING a 2.967 acre tract of land in the S.R. Roberts Survey, Abstract No. 1127 and being a portion of that 56.575 acre tract of land in Denton County, Texas owned by Denton County Development Company and being more particularly described as follows:

BEGINNING at a *Yi*" iron rod found at the southeast corner herein described tract and being by plat call the northeast corner of Lot 1R, Block A of the Meadowlands Phase 1-A as recorded in Cabinet 1, Page 269 of the Plat Records of Denton County, Texas and also being in the west right-of-way line of Meadow View Drive;

THENCE S 43°57'53" W leaving said right-of-way a distance of 125.53 feet to a *Yi*" iron rod found at the common corner between Lot 2R and Lot 3R of said Block A;

THENCE N 89°27'17" W a distance of 234.99 feet to a *Yi*" iron rod found at the northwest corner of Lot 4R of said Block A and being the southwest corner of herein described tract;

THENCE S 05°31'46" W a distance of 423.47 feet to a *Yi*" iron rod found;

THENCE N 02°01'45" W a distance of 532.16 feet to a *Yi*" iron rod found;

THENCE S 84°30'06" E a distance of 40.00 feet to a *Yi*" iron rod found;

THENCE N 05°31'42" E a distance of 326.21 feet to a *Yi*" iron rod set in the south right-of-way line of FM 407;


THENCE N 88°09'33" E along said south right-of-way line a distance of 200.00 feet to a *Yi*" iron rod set in the west line of said Meadow View Drive;

THENCE S 01°50'53" E along said west right-of-way line a distance of 37.58 feet to a 1/2" iron rod set and said point being the Point of Curvature of a curve to the left having a Radius of 550.00 feet, a Central Angle of 34°58'39", a Chord Bearing of S 19°19'47" E and a Chord Distance of 330.57 feet;

THENCE along said right-of-way in a southerly direction a distance of 335.76 feet to the Point of Beginning and containing in all 129238 square Beginning and containing in all 129238 square feet or 2.967 acres land.

EXHIBIT B

The Reserve at Meadowlands I

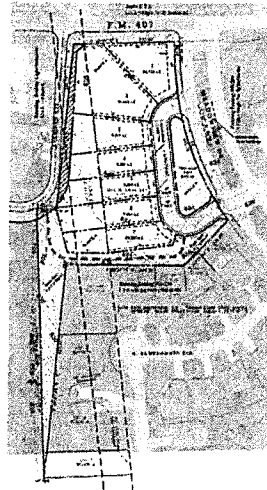

The Reserve at Meadowlands I - Site Data Summary Chart

Category	Value	Value
Acres	12.5%	1.73 ac.
Open Space	27.2%	3.45 ac.
Impervious	13.1%	1.63 ac.
Impervious (paved)	2.2%	0.28 ac.
Impervious (unpaved)	10.9%	1.35 ac.

Site Data


Category	Value
Open Space	3.45
Impervious	1.63

Lot Summary


Category	Value
Residential Lots	2
Commercial Lots	1
Public Lots	1

Lot / Zoning

Category	Value
Residential	2
Commercial	1
Public	1

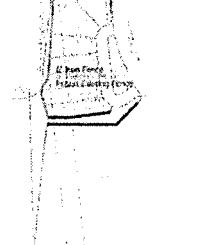


- The Reserve at Meadowlands I - Development Requirements**
1. Minimum Width: 30 Feet
 2. Minimum Depth: 120 Feet
 3. Minimum Area: 1,000 SF
 4. Minimum Setback: 10 Feet
 5. Any Building in the Development, When Located 35 Feet or More from the Front Boundary, Shall Be Set Back 10 Feet from the Front Boundary.
 6. Any Building in the Development, When Located 35 Feet or More from the Side Boundary, Shall Be Set Back 10 Feet from the Side Boundary.
 7. Any Building in the Development, When Located 35 Feet or More from the Rear Boundary, Shall Be Set Back 10 Feet from the Rear Boundary.
 8. Any Building in the Development, When Located 35 Feet or More from the Corner Boundary, Shall Be Set Back 10 Feet from the Corner Boundary.
 9. Any Building in the Development, When Located 35 Feet or More from the Street Boundary, Shall Be Set Back 10 Feet from the Street Boundary.
 10. Any Building in the Development, When Located 35 Feet or More from the Alley Boundary, Shall Be Set Back 10 Feet from the Alley Boundary.
 11. Any Building in the Development, When Located 35 Feet or More from the Fence Boundary, Shall Be Set Back 10 Feet from the Fence Boundary.
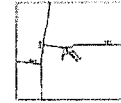

Legend

Symbol	Description
[Symbol]	Lot Boundary
[Symbol]	Residential Lot
[Symbol]	Commercial Lot
[Symbol]	Public Lot
[Symbol]	Open Space
[Symbol]	Impervious
[Symbol]	Impervious (paved)
[Symbol]	Impervious (unpaved)

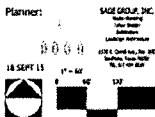

Development Plan

The Reserve at Meadowlands I

Justin, Denton County, Texas

Owner:
Denton Creek Development Corp.

Developer:
Wendybridge Development, LLC
201511-010
Contact: Billy Smith

ORDINANCE NO.

AN ORDINANCE OF THE CITY OF JUSTIN, TEXAS, GRANTING PLANNED DEVELOPMENT ZONING FOR THE "VILLAS OF MEADOWLANDS I" (TO BE KNOWN AS THE RESERVE AT MEADOWLANDS I) LOCATED ON 2.967 ACRES IN THE S. R. ROBERTS SURVEY, ABSTRACT NO. 1127, IN THE CITY OF JUSTIN, DENTON COUNTY, TEXAS; PROVIDING FOR THE APPROVAL OF A DEVELOPMENT PLAN; PROVIDING SPECIAL CONDITIONS; PROVIDING FOR THE REPEAL OF ALL ORDINANCES IN CONFLICT; PROVIDING A SEVERABILITY CLAUSE; PROVIDING FOR A PENALTY OF FINE NOT TO EXCEED THE SUM OF TWO THOUSAND DOLLARS (\$2,000.00) FOR EACH OFFENSE; AND PROVIDING AN EFFECTIVE DATE.

DULY PASSED by the City Council of the City of Justin, Texas, on the 12th day of October 2015.


APPROVED:



GREG SCOTT, MAYOR

ATTEST:

KIM STRANGE, CITY SECRETARY

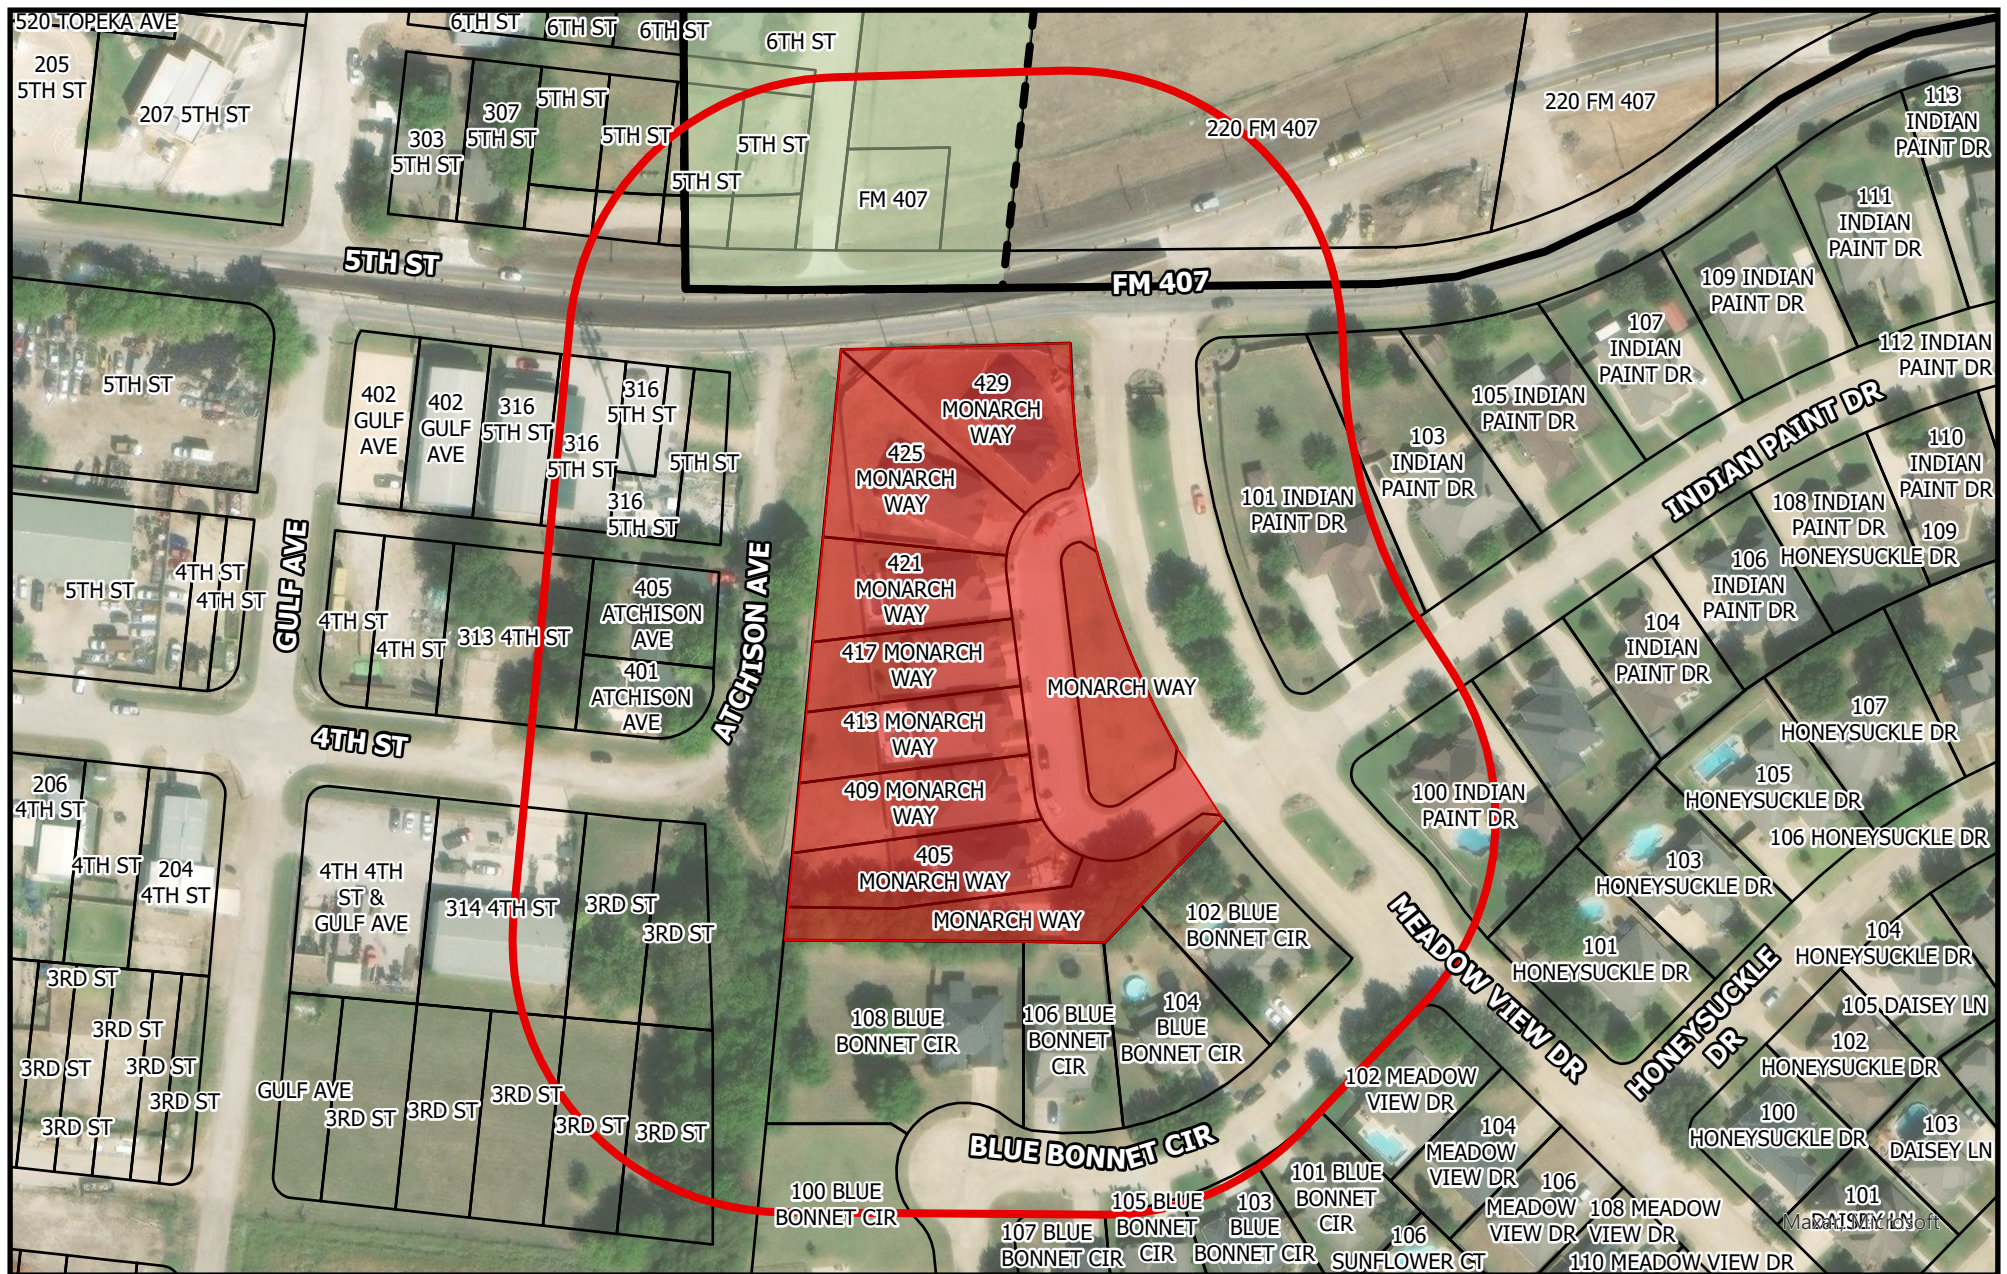

0 50 100 200 Feet

Created by:
Christopher T. Young
GIS Technician
Date: 12/07/2023

N

Reserve at Meadowlands Phase 1 PD Amendment City of Justin, TX

Legend

	Justin City Limits		Reserve at Meadowlands Ph1
	Justin ETJ		200ft Notice Radius

CITY OF JUSTIN, TEXAS
ORDINANCE NO. 597-15
(Redlined Draft Amendment)

AN ORDINANCE OF THE CITY OF JUSTIN, TEXAS, GRANTING PLANNED DEVELOPMENT ZONING FOR THE "VILLAS OF MEADOWLANDS I" (TO BE KNOWN AS THE RESERVE AT MEADOWLANDS I) LOCATED ON 2.967 ACRES IN THE S. R. ROBERTS SURVEY, ABSTRACT NO. 1127, IN THE CITY OF JUSTIN, DENTON COUNTY, TEXAS; PROVIDING FOR THE APPROVAL OF A DEVELOPMENT PLAN; PROVIDING SPECIAL CONDITIONS; PROVIDING FOR THE REPEAL OF ALL ORDINANCES IN CONFLICT; PROVIDING A SEVERABILITY CLAUSE; PROVIDING FOR A PENALTY OF FINE NOT TO EXCEED THE SUM OF TWO THOUSAND DOLLARS (\$2,000.00) FOR EACH OFFENSE; AND PROVIDING AN EFFECTIVE DATE.

WHEREAS, the Planning and Zoning Commission and the City Council of the City of Justin, in compliance with the laws of the State of Texas with reference to the granting of zoning classification and changes, have given the requisite notices by publication and otherwise, and have held due hearings and afforded a full and fair hearing to all property owners generally and to all persons interested and situated in the affected area and in the vicinity thereof, and the City Council of Justin is of the opinion and finds that a zoning change should be granted and the Comprehensive Zoning Ordinance and Map should be amended;

NOW THEREFORE, BE IT ORDAINED BY THE CITY COUNCIL OF THE CITY OF JUSTIN, TEXAS:

SECTION 1. That the Comprehensive Zoning Ordinance and Map of the City of Justin, Texas, are hereby amended to approve a change of zoning to Planned Development ("PD") for single-family uses for the "Villas of Meadowlands I" (henceforth to be known and identified as The Reserve at Meadowlands I) on a tract of 2.967 acres of land in the S. R. Roberts Survey, Abstract No. 1127, in the City of Justin, Denton County, Texas, and being more particularly described in Exhibit "A" attached hereto and made part hereof for all purposes, the same as if fully copied herein (the "property").

SECTION 2. That the property shall be improved in conformance with the approved Development Plan attached hereto as Exhibit "B" and made a part hereof for all purposes, the same as if fully copied herein.

SECTION 3. That in conformance with and in addition to all site improvements shown on the approved Development Plan, development of the property is subject to conformance with

the following special conditions:

- A. The development may include single-family residences, with a minimum dwelling area of 1,800 square feet, and any accessory structures permitted in the SF-I zoning district by the Use Tables contained in the Comprehensive Zoning Ordinance;
- B. The lots in the development shall meet or exceed the following minimum area regulations:
 - (1) minimum lot width of fifty feet (50');
 - (2) minimum lot depth of one hundred twenty-five feet (125');
 - (3) minimum lot area of 5,500 square feet, but with an average area of all lots a minimum of 10,952 square feet;
 - (4) minimum front yard setback of fifteen feet (15');
 - (5) minimum side yard setback of five feet (5');
 - (6) minimum side yard setback on the street side of a corner lot of fifteen feet (15');
 - (7) minimum setback of garage door from abutting alley or street of twenty feet (20');
- C. No building in the development shall exceed 35' in height;
- D. Each building shall provide 100% masonry exterior surface construction on the front facade, provided that at least 80% of the other exterior surfaces shall be masonry;
- E. The primary pitch of the roof of all structures shall be 8/12;
- F. Enclosed two car garages shall be provided for each residence;
- G. Builders shall not be permitted to repeat any layout of a residence for at least 3 homes on either side of a home;
- ~~H. Each lot shall be provided with two front yard trees and one backyard tree, each with a minimum caliper of three inches (3");~~ **Sub-section to be removed.**
- ~~I. A six feet (6') masonry fence shall be provided along FM 407, Atchinson Avenue, and the west side of Lots 6 and 7, provided the existing fence along the south side of the open space adjacent to Lot 7 will be retained;~~ **A six foot (6') masonry wall shall be constructed on the east edge of the Gas easement on the lots; each homeowner will be required to maintain mowing and general upkeep to Minimum of City standards the space west of the masonry wall to the edges of the Lot.**
- ~~J. A six feet (6') wrought iron fence shall be required along the south side of Lot 7;~~ **A six foot (6') iron fence shall be required along the south side of Lot 7 (along the north side of Open Space Lot 8); the owner of this home may choose to create more privacy by use of:**
 - 1) mesh screening,
 - 2) wood slats, or
 - 3) landscaping;

These efforts must be made on the homeowner side of the fence and be dark in color. This fence is to be maintained by the HOA Entity which oversees the The Reserve at Meadowlands 1 or the homeowner.

- ~~K. At a minimum, four (4) street lights at street corners and along walking paths shall be provided, in accordance with the Development Plan;~~ **Within 60 days after the Approval and Execution of this PD, lighting shall be provided approximately every 8 linear feet along the walking trail (described in item N below) thru Open Space Lot 8 to the street of Atchison Rd. Solar Powered Lights may be placed in the Right of Way as needed. No lighting shall be required along the iron fencing adjacent to Lot 7 or near the Monarch Way street connection. The maintenance of the path lighting shall be the responsibility of the HOA Entity which oversees the The Reserve at Meadowlands 1.**
- ~~L. All street lights and lights along walking trails shall be "Dark Sky" compliant;~~ **Sub-section to be removed.**

- M. Owners of all residences in the development shall be required to be members of a homeowners' association created for the development, and the association shall be responsible to maintain the commonly owned open green space in the development;
- N. ~~A sidewalk with connectivity to the west shall be required;~~ Within 60 days after the Approval and Execution of this PD, a five (5') foot wide sidewalk will be provided for connection to Atchison Road according to the attached diagram; If said sidewalk is not constructed and accepted within in sixty (60) days there may be penalties assessed in accordance with Sec. 52-5 of the Code of Ordinances.
- O. ~~Developer shall make improvements to the drainage channel and pipe along FM 407 as approved by the city engineer;~~ Sub-section to be removed.
- P. In conformance with the conceptual Development Plan approved hereby, a detailed Development Plan shall be submitted by the developer to the Planning and Zoning Commission for its review and recommendations. The detailed Development Plan will then be reviewed and approved by the City Council, prior to the issuance of any building permit for the development; and
- Q. The detailed Development Plan must include: Final lot layout, Landscape Planting Plan, proposed Screening Fence/Wall(s), sidewalk locations, project amenity areas, site lighting, and any other specific detailed plan requirements of City Council made at the time of review of the detailed Development Plan.

SECTION 4. That the above described property shall be used only in the manner and for the purposes provided for by the Comprehensive Zoning Ordinance of the City of Justin, as amended hereby.

SECTION 5. All provisions of the ordinances of the City of Justin in conflict with the provisions of this ordinance are hereby repealed.

SECTION 6. Should any sentence, paragraph, subdivision, clause, phrase or section of this ordinance be adjudged or held to be unconstitutional, illegal or invalid, the same shall not affect the validity of this ordinance as a whole, or any part or provision thereof other than the part so decided to be invalid, illegal or unconstitutional, and shall not affect the validity of the Comprehensive Zoning Ordinance as a whole.

SECTION 7. Any person, firm or corporation violating any of the provisions or terms of this ordinance shall be subject to the same penalty as provided for in the Comprehensive Zoning Ordinance of the City of Justin, as heretofore amended, and upon conviction shall be punished by a fine not to

exceed the sum of two thousand dollars (\$2,000.00) for each offence; and each and every day such violation shall continue shall be deemed to constitute a separate offence.

SECTION 8. This ordinance shall take effect immediately from and after its passage and the publication of the caption, as the law in such cases provides.

DULY PASSED by the City Council of the City of Justin, Texas, on the XXth day of
XXXX 2024.

PASSED ON THE FIRST READING BY THE CITY COUNCIL ON THE ____ DAY OF
_____, 2024.

PASSED ON SECOND READING BY THE CITY COUNCIL ON THE ____ DAY OF
_____, 2024.

APPROVED:

**JAMES CLARK,
MAYOR**

ATTEST:

**AMY PIUKANA,
CITY SECRETARY**

APPROVED AS TO FORM:

CITY ATTORNEY

Lighting Exhibit and Fence Covering Exhibit

Lights to be placed every 6 to 9 linear feet along the sidewalk for covering +/- 180LF

1. Bollard Lighting Example Pictures 1




2. Bollard Lighting Example Pictures 2



3. Bollard Lighting Example Pictures 3



4. Item J – show examples of screen mesh and wood slat coverings:
- a. Screen Mesh

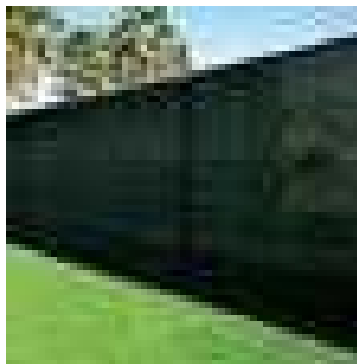


b. Wood Slats Example 1



c. Wood Slats Example 2



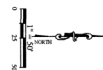

NOW = RIGHT OF WAY
 DE = DRAINAGE EASEMENT
 UT = UTILITY EASEMENT
 WE = WATERLINE EASEMENT
 FT = FINISHED FLOOR
 IR = IRON ROD FOUND
 CR = CAPPED IRON ROD FOUND
 CR = CAPPED IRON ROD SET
 MP = METAL FENCE CORNER POST
 CL = CONTROLLING MONUMENT
 () = PLAT OR DEED CALL
 POB = POINT OF BEGINNING
 POB = PUBLIC OPEN SPACE EASEMENT

Approximate Location of Existing Sidewalk

Approximate Location for Light Bollards

NOTES:

- [illegible]

CLUNE	MAJUS	MINOR	CHORD BEARING	DELTA V ANGLE
C1	55.00	62.42	35.91/02.0	89.51/35°
C2	55.00	52.95	N.35.41/02.E	85.51/35°
C3	15.00	22.46	N.35.41/02.S	85.51/35°
C4	15.00	30.69	N.65.40/54.W	117.04/17°
C5	35.00	71.51	N.65.40/54.W	117.04/17°
C6	55.00	112.38	N.65.40/54.W	117.04/17°



OWNER'S ACKNOWLEDGEMENT AND DEDICATION

I, the undersigned, owner of the land shown on this plat within the area described by metes and bounds as follows:

All THA CEMENT TRACT and situated in the STEPHEN R. ROBERTS SURVEY, Acreage Number 1127, in the City of Austin, Tarrant County, Texas, and being a part of a called Tract 1, described in a deed to Rockwater Developments, LLC, as recorded in Instrument Number 2016-47390 of the Real Property Records of Denton County, Texas, the subject tract being more particularly described as follows:

BEGINNING at a $\frac{1}{2}$ rod found in the West, right-of-way line of Meadow View Drive, at the Northwest corner of Lot 1R, Block A of Meadowlands Addition, Phase 1A, an addition to the City of Austin, according to the Plat thereof recorded in Cabinet 1, Page 268 of the Plat Records of Darrin County, Texas;

THENCE about 43 feet of minutes 04 seconds West with the North end said Meandered Addition, Phase I-A, at a distance of 175.34 feet to a 3/4" iron nail found below to corner.

THENCE from 89 degrees 33 minutes 28 seconds East, again with the North end said Meandered Addition, Phase I-A, at a distance of 232.07 feet to a 3/4" iron nail found to corner; and to the northwest corner (Lot 46), Block A of said Addition, in the East 1/4 Section of Township 36N, Range 12E, according to the plat in the "Index of Assent," recorded in Volume 282, Page 552, of the Plat Records of Denver County, Colorado.

THENCE from 35 degrees 31 minutes 46 seconds East with the South end said Meandered Addition, at a distance of 444.53 feet to a 3/4" iron nail found to corner; and to the North end said Meandered Addition, at a distance of 444.53 feet to a 3/4" iron nail found to corner.

THENCE from 89 degrees 19 minutes 47 seconds East, with said common line, at a distance of 189.90 feet to a 3/4" iron nail found to corner; and to the North end said Meandered Addition, at a distance of 189.90 feet to a 3/4" iron nail found to corner; and to the North end of many of the other lots in the said Addition.

THENCE South 01 degree 58 minutes 42 seconds East, with said common line, a distance of 37.55 feet to a 1/2" iron rod capped with brass, the corner of the said lot, and then North 89 degrees 59 minutes 59 seconds East, a distance of 100.00 feet to the corner of the said lot, and then North 89 degrees 59 minutes 59 seconds East, 330.15 feet.

THENCE along said curve, an arc distance of 335.32 feet to the POINT OF BEGINNING, and enclosing 2.312 acres of land, more or less.

And designated herein as the RESERVE AT MEADOWLANDS, PHASE I, subdivision to the City of Austin, Texas, and whose name is substituted herein, being dedicated to the use of the public herein at street, alley, ways, water courses, drains, easements, rights-of-way and public places therein in view of the purposes and considerations herein expressed.

Owner RL
5-25-18
 389

COUNTY OF DENTON

DECLARATION: I, the undersigned authority, on this personally appeared, known to me to be the person whose name is stated above, and acknowledged to me that he executed the same for the purposes and consideration therein stated.

GIVEN UNDER MY HAND AND SEAL OF OFFICE this 25 day of May, 2018

Amelia White

NOTARY PUBLIC

AMELIA WHITE
State of Texas
Notary Public

STATE OF IOWA

CERTIFICATE OF SURVEY OF

and was prepared from an actual survey of the property made under my supervision on the ground.

Kelly A. Zollinger, RPLS
Date: 5-25-16

This pilot has been submitted to and considered by the Planning Commission and hereby approved by such Commission.

Dated this 12 day of Nov.

ATTEST: SECRETARY [Signature]

THE CITY COUNCIL OF JUSTIN ON May 20, 2017 VOTED AFFIRMATIVELY TO ADOPT THIS PLAT AND
APPROVE IT FOR FILING OF RECORD

BY: MAYOR David A. Wilson
ATTEST: CITY SECRETARY Christine Anderson

FINAL PLAT RESERVE AT MEADOWLANDS

BEING 2.312 ACRES IN THE STEPHEN
R. ROBERTS, ABSTRACT NUMBER
1127, IN THE CITY OF JUSTIN,
DENTON COUNTY, TEXAS

in the Official Records Of:
Denison County
On: 6/5/2018 2-17:22 PM
In the PLAT Records
RESERVE AT MEADOWLANDS
Doc Number: 2018 - 248
Number of Pages: 1
Amount: \$0.00
Order#: 2018065000621
By: BF

By: BF

ORDINANCE NUMBER _____

AN ORDINANCE OF THE CITY COUNCIL OF THE CITY OF JUSTIN, TEXAS, APPROVING AN AMENDMENT TO ORDINANCE 597-15, AND PROVIDING AN INCORPORATION OF PREMISES; PROVIDING A CUMULATIVE/REPEALER CLAUSE, PROVIDING A SEVERABILITY CLAUSE; AND PROVIDING AN EFFECTIVE DATE.

WHEREAS, the applicant of the properties described as Block A, Lots 1-7, Reserve at Meadowlands Ph. 1, in the City of Justin, Denton County, Texas; and

WHEREAS, the City of Justin passed Ordinance 597-15 on October 12, 2015, granting Planned Development zoning and outlining special conditions for development on these lots; and

WHEREAS, the City of Justin, the Meadowlands Homeowners Association, Inc. (the “Homeowner’s Association”), and Woodbridge Developers Inc. (the “Developer”), have proposed amendments to Ordinance 597-15 to address concerns; and

WHEREAS, the Planning and Zoning Commission of the City of Justin (the “Commission”), in compliance with the laws of the State of Texas, gave the requisite notices by publication and otherwise, and held public hearings and afforded full and fair hearings to all property owners generally and to all persons interested in this regard; and

WHEREAS, having reviewed the request the Commission determined that the proposed amendments to Ordinance 597-15 outlined in this Ordinance were in compliance with all of the requisite regulations and the City’s Comprehensive Plan and recommended approval of this Ordinance; and

WHEREAS, the City Council of the City of Justin, in compliance with the laws of the State of Texas, having given the requisite notices by publication and otherwise, having held public hearings and afforded full and fair hearings to all property owners generally and to all persons interested in this regard, and having considered the recommendation of the Commission, has determined that the developer’s agreement be amended according to the exhibit below;

NOW, THEREFORE, BE IT ORDAINED BY THE CITY COUNCIL OF THE CITY OF JUSTIN, TEXAS:

Section 1. Incorporation of Premises. That all of the above recitals are found to be true and correct and are incorporated into the body of this ordinance as if fully set forth herein.

Section 2. Ordinance Amendment. That Section 3 of Ordinance 597-15 of the City Council of the City of Justin, Texas, regulating property legally described as BLOCK A, LOTS 1-7, RESERVE AT MEADOWLANDS PH. 1 and generally located southwest from the intersection of FM 407 and Meadowview Lane, Justin, Denton County, Texas, is duly amended as follows in “Exhibit A” and described below:

- Sub-sections H, L, and O are to be removed.

- Sub-section I will now read “A six foot (6') masonry wall shall be constructed on the east edge of the Gas easement on the lots; each homeowner will be required to maintain mowing and general upkeep to Minimum of City standards the space west of the masonry wall to the edges of the Lot.”
- Sub-section J will now read “A six foot (6') iron fence shall be required along the south side of Lot 7 (along the north side of Open Space Lot 8); the owner of this home may choose to create more privacy by use of: 1) mesh screening, 2) wood slats, or 3) landscaping; These efforts must be made on the homeowner side of the fence and be dark in color. This fence is to be maintained by the HOA Entity which oversees the The Reserve at Meadowlands 1 or the homeowner.”
- Sub-section K will now read as follows: “Within 60 days after the Approval and Execution of this PD, lighting shall be provided approximately every 8 linear feet along the walking trail (described in item N below) thru Open Space Lot 8 to the street of Atchison Rd. Solar Powered Lights may be placed in the Right of Way as needed. No lighting shall be required along the iron fencing adjacent to Lot 7 or near the Monarch Way street connection. The maintenance of the path lighting shall be the responsibility of the HOA Entity which oversees the The Reserve at Meadowlands 1.”
- Sub-section N will now read as follows: “Within 60 days after the Approval and Execution of this PD, a five (5') foot wide sidewalk will be provided for connection to Atchison Road according to the attached diagram; If said sidewalk is not constructed and accepted within in sixty (60) days there may be penalties assessed in accordance with Sec. 52-5 of the Code of Ordinances.”

Section 3. Cumulative/Repealer Clause. This ordinance shall be cumulative of all provisions of state or federal law and all ordinances of the City of Justin, Texas, except where the provisions of this ordinance are in direct conflict with the provisions of such other ordinances, in which event the conflicting provisions of such ordinances are hereby repealed to the extent of such conflict.

Section 4. Severability Clause. If any word, section, article, phrase, paragraph, sentence, clause or portion of this ordinance is held to be invalid or unconstitutional by a court of competent jurisdiction, such holding shall not affect for any reason, the validity of the remaining portions of this ordinance, or the Comprehensive Zoning Ordinance, Chapter 52 of the City of Justin Code of Ordinances, and the remaining portions shall remain in full force and effect.

Section 5. Effective Date. This ordinance shall take effect immediately from and after its passage and the publication of the caption, as the law in such cases provides.

James Clark, Mayor

ATTEST:

Amy Piukana, City Secretary

Approved as to form:

City Attorney

EXHIBIT A

CITY OF JUSTIN, TEXAS
ORDINANCE NO. 597-15
(Redlined Draft Amendment)

AN ORDINANCE OF THE CITY OF JUSTIN, TEXAS, GRANTING PLANNED DEVELOPMENT ZONING FOR THE "VILLAS OF MEADOWLANDS I" (TO BE KNOWN AS THE RESERVE AT MEADOWLANDS I) LOCATED ON 2.967 ACRES IN THE S. R. ROBERTS SURVEY, ABSTRACT NO. 1127, IN THE CITY OF JUSTIN, DENTON COUNTY, TEXAS; PROVIDING FOR THE APPROVAL OF A DEVELOPMENT PLAN; PROVIDING SPECIAL CONDITIONS; PROVIDING FOR THE REPEAL OF ALL ORDINANCES IN CONFLICT; PROVIDING A SEVERABILITY CLAUSE; PROVIDING FOR A PENALTY OF FINE NOT TO EXCEED THE SUM OF TWO THOUSAND DOLLARS (\$2,000.00) FOR EACH OFFENSE; AND PROVIDING AN EFFECTIVE DATE.

WHEREAS, the Planning and Zoning Commission and the City Council of the City of Justin, in compliance with the laws of the State of Texas with reference to the granting of zoning classification and changes, have given the requisite notices by publication and otherwise, and have held due hearings and afforded a full and fair hearing to all property owners generally and to all persons interested and situated in the affected area and in the vicinity thereof, and the City Council of Justin is of the opinion and finds that a zoning change should be granted and the Comprehensive Zoning Ordinance and Map should be amended;

NOW THEREFORE, BE IT ORDAINED BY THE CITY COUNCIL OF THE CITY OF JUSTIN, TEXAS:

SECTION 1. That the Comprehensive Zoning Ordinance and Map of the City of Justin, Texas, are hereby amended to approve a change of zoning to Planned Development ("PD") for single-family uses for the "Villas of Meadowlands I" (henceforth to be known and identified as The Reserve at Meadowlands I) on a tract of 2.967 acres of land in the S. R. Roberts Survey, Abstract No. 1127, in the City of Justin, Denton County, Texas, and being more particularly described in Exhibit "A" attached hereto and made part hereof for all purposes, the same as if fully copied herein (the "property").

SECTION 2. That the property shall be improved in conformance with the approved Development Plan attached hereto as Exhibit "B" and made a part hereof for all purposes, the same as if fully copied herein.

SECTION 3. That in conformance with and in addition to all site improvements shown on the approved Development Plan, development of the property is subject to conformance with

the following special conditions:

- A. The development may include single-family residences, with a minimum dwelling area of 1,800 square feet, and any accessory structures permitted in the SF-I zoning district by the Use Tables contained in the Comprehensive Zoning Ordinance;
- B. The lots in the development shall meet or exceed the following minimum area regulations:
 - (1) minimum lot width of fifty feet (50');
 - (2) minimum lot depth of one hundred twenty-five feet (125');
 - (3) minimum lot area of 5,500 square feet, but with an average area of all lots a minimum of 10,952 square feet;
 - (4) minimum front yard setback of fifteen feet (15');
 - (5) minimum side yard setback of five feet (5');
 - (6) minimum side yard setback on the street side of a corner lot of fifteen feet (15');
 - (7) minimum setback of garage door from abutting alley or street of twenty feet (20');
- C. No building in the development shall exceed 35' in height;
- D. Each building shall provide 100% masonry exterior surface construction on the front facade, provided that at least 80% of the other exterior surfaces shall be masonry;
- E. The primary pitch of the roof of all structures shall be 8/12;
- F. Enclosed two car garages shall be provided for each residence;
- G. Builders shall not be permitted to repeat any layout of a residence for at least 3 homes on either side of a home;
- ~~H. Each lot shall be provided with two front yard trees and one backyard tree, each with a minimum caliper of three inches (3");~~ **Sub-section to be removed.**
- ~~I. A six feet (6') masonry fence shall be provided along FM 407, Atchinson Avenue, and the west side of Lots 6 and 7, provided the existing fence along the south side of the open space adjacent to Lot 7 will be retained;~~ **A six foot (6') masonry wall shall be constructed on the east edge of the Gas easement on the lots; each homeowner will be required to maintain mowing and general upkeep to Minimum of City standards the space west of the masonry wall to the edges of the Lot.**
- ~~J. A six feet (6') wrought iron fence shall be required along the south side of Lot 7;~~ **A six foot (6') iron fence shall be required along the south side of Lot 7 (along the north side of Open Space Lot 8); the owner of this home may choose to create more privacy by use of:**
 - 1) mesh screening,
 - 2) wood slats, or
 - 3) landscaping;

These efforts must be made on the homeowner side of the fence and be dark in color. This fence is to be maintained by the HOA Entity which oversees the The Reserve at Meadowlands 1 or the homeowner.

- ~~K. At a minimum, four (4) street lights at street corners and along walking paths shall be provided, in accordance with the Development Plan;~~ **Within 60 days after the Approval and Execution of this PD, lighting shall be provided approximately every 8 linear feet along the walking trail (described in item N below) thru Open Space Lot 8 to the street of Atchison Rd. Solar Powered Lights may be placed in the Right of Way as needed. No lighting shall be required along the iron fencing adjacent to Lot 7 or near the Monarch Way street connection. The maintenance of the path lighting shall be the responsibility of the HOA Entity which oversees the The Reserve at Meadowlands 1.**
- ~~L. All street lights and lights along walking trails shall be "Dark Sky" compliant;~~ **Sub-section to be removed.**

- M. Owners of all residences in the development shall be required to be members of a homeowners' association created for the development, and the association shall be responsible to maintain the commonly owned open green space in the development;
- N. ~~A sidewalk with connectivity to the west shall be required;~~ Within 60 days after the Approval and Execution of this PD, a five (5') foot wide sidewalk will be provided for connection to Atchison Road according to the attached diagram; If said sidewalk is not constructed and accepted within in sixty (60) days there may be penalties assessed in accordance with Sec. 52-5 of the Code of Ordinances.
- O. ~~Developer shall make improvements to the drainage channel and pipe along FM 407 as approved by the city engineer;~~ Sub-section to be removed.
- P. In conformance with the conceptual Development Plan approved hereby, a detailed Development Plan shall be submitted by the developer to the Planning and Zoning Commission for its review and recommendations. The detailed Development Plan will then be reviewed and approved by the City Council, prior to the issuance of any building permit for the development; and
- Q. The detailed Development Plan must include: Final lot layout, Landscape Planting Plan, proposed Screening Fence/Wall(s), sidewalk locations, project amenity areas, site lighting, and any other specific detailed plan requirements of City Council made at the time of review of the detailed Development Plan.

SECTION 4. That the above described property shall be used only in the manner and for the purposes provided for by the Comprehensive Zoning Ordinance of the City of Justin, as amended hereby.

SECTION 5. All provisions of the ordinances of the City of Justin in conflict with the provisions of this ordinance are hereby repealed.

SECTION 6. Should any sentence, paragraph, subdivision, clause, phrase or section of this ordinance be adjudged or held to be unconstitutional, illegal or invalid, the same shall not affect the validity of this ordinance as a whole, or any part or provision thereof other than the part so decided to be invalid, illegal or unconstitutional, and shall not affect the validity of the Comprehensive Zoning Ordinance as a whole.

SECTION 7. Any person, firm or corporation violating any of the provisions or terms of this ordinance shall be subject to the same penalty as provided for in the Comprehensive Zoning Ordinance of the City of Justin, as heretofore amended, and upon conviction shall be punished by a fine not to

exceed the sum of two thousand dollars (\$2,000.00) for each offence; and each and every day such violation shall continue shall be deemed to constitute a separate offence.

SECTION 8. This ordinance shall take effect immediately from and after its passage and the publication of the caption, as the law in such cases provides.

DULY PASSED by the City Council of the City of Justin, Texas, on the XXth day of
XXXX 2024.

PASSED ON THE FIRST READING BY THE CITY COUNCIL ON THE ____ DAY OF
_____, 2024.

PASSED ON SECOND READING BY THE CITY COUNCIL ON THE ____ DAY OF
_____, 2024.

APPROVED:

**JAMES CLARK,
MAYOR**

ATTEST:

**AMY PIUKANA,
CITY SECRETARY**

APPROVED AS TO FORM:

CITY ATTORNEY

Lighting Exhibit and Fence Covering Exhibit

Lights to be placed every 6 to 9 linear feet along the sidewalk for covering +/- 180LF

1. Bollard Lighting Example Pictures 1




2. Bollard Lighting Example Pictures 2



3. Bollard Lighting Example Pictures 3



4. Item J – show examples of screen mesh and wood slat coverings:
- a. Screen Mesh

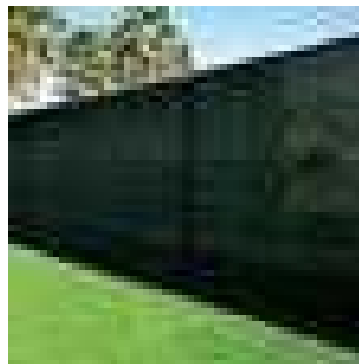

b. Wood Slats Example 1



c. Wood Slats Example 2



From: [Abbey Reece](#)
To: [Matthew Cyr](#)
Cc: [Amy Piukana](#)
Subject: FW: Online Form Submittal: Board, Commission & Committee Application
Date: Wednesday, May 15, 2024 8:48:53 AM

From: noreply@civicplus.com <noreply@civicplus.com>
Sent: Tuesday, May 7, 2024 4:03 PM
To: Brittany Andrews <bandrews@cityofjustin.com>; Abbey Reece <areece@cityofjustin.com>
Subject: Online Form Submittal: Board, Commission & Committee Application

Board, Commission & Committee Application

First Name	Rodney
Last Name	Stokes
Address	1106 Heritage Dr
City	Justin
State	TX
Zip Code	76247
Mailing Address (If different)	<i>Field not completed.</i>
City	<i>Field not completed.</i>
State	<i>Field not completed.</i>
Zip Code	<i>Field not completed.</i>
Phone Number	9403682936
Email Address	rod@ntxappraisals.com
Are you over the age of 18?	Yes
Are you a registered voter	Yes

in Justin?

Have you previously served on Justin City Council as a City Council member?

No

Current Occupation/Employer

Self Employed

Education, Licenses, or Certifications

Some College, Certified Residential Real Estate Appraiser

Are you a current or past member of a Council-appointed Board, Commission, or Corporation?

No

On which Board, Commission, or Committee are you interested in serving? (First Choice)

Planning and Zoning Commission

If you have a second choice for a Board, Commission, or Committee on which you would like to serve, please also select that.

Field not completed.

What work experience, educational experience, community involvement, and/or other skills do you have that would qualify you for a Council-appointed Board, Commission, or Committee?

Residential Single Family and small income producing property appraisal, land valuation, some residential development experience.

List any additional information which you believe would be of value for the City Council to know about you.

Supervision and training of other property appraisers

Do you or any member of your immediate family residing in your household, hold a position (paid or unpaid) with any person or organization, or have a contract with or any obligation to any person or entity which might constitute a conflict of interest?

No

By typing your full name in the box, you acknowledge that the information provided is correct to the best of your ability.

Rodney Stokes

Date of Submission

5/7/2024

Email not displaying correctly? [View it in your browser.](#)